F.H.W.A. REGION NO.	STATE	FED. AID PROJ. NO.	SHEET NO.	TOTAL SHEETS
3	MD.	M-5-113(1)	9	14

NOTE
1 FOR SHA RIGHT OF WAY SEE PLAT NOS 12968 & 17449

ALL 12" SIGNALS

1,3 2,4-8 9-16 17,18

YIELD WHEN TURNING ON GREEN

R1-2C 36" X 48"

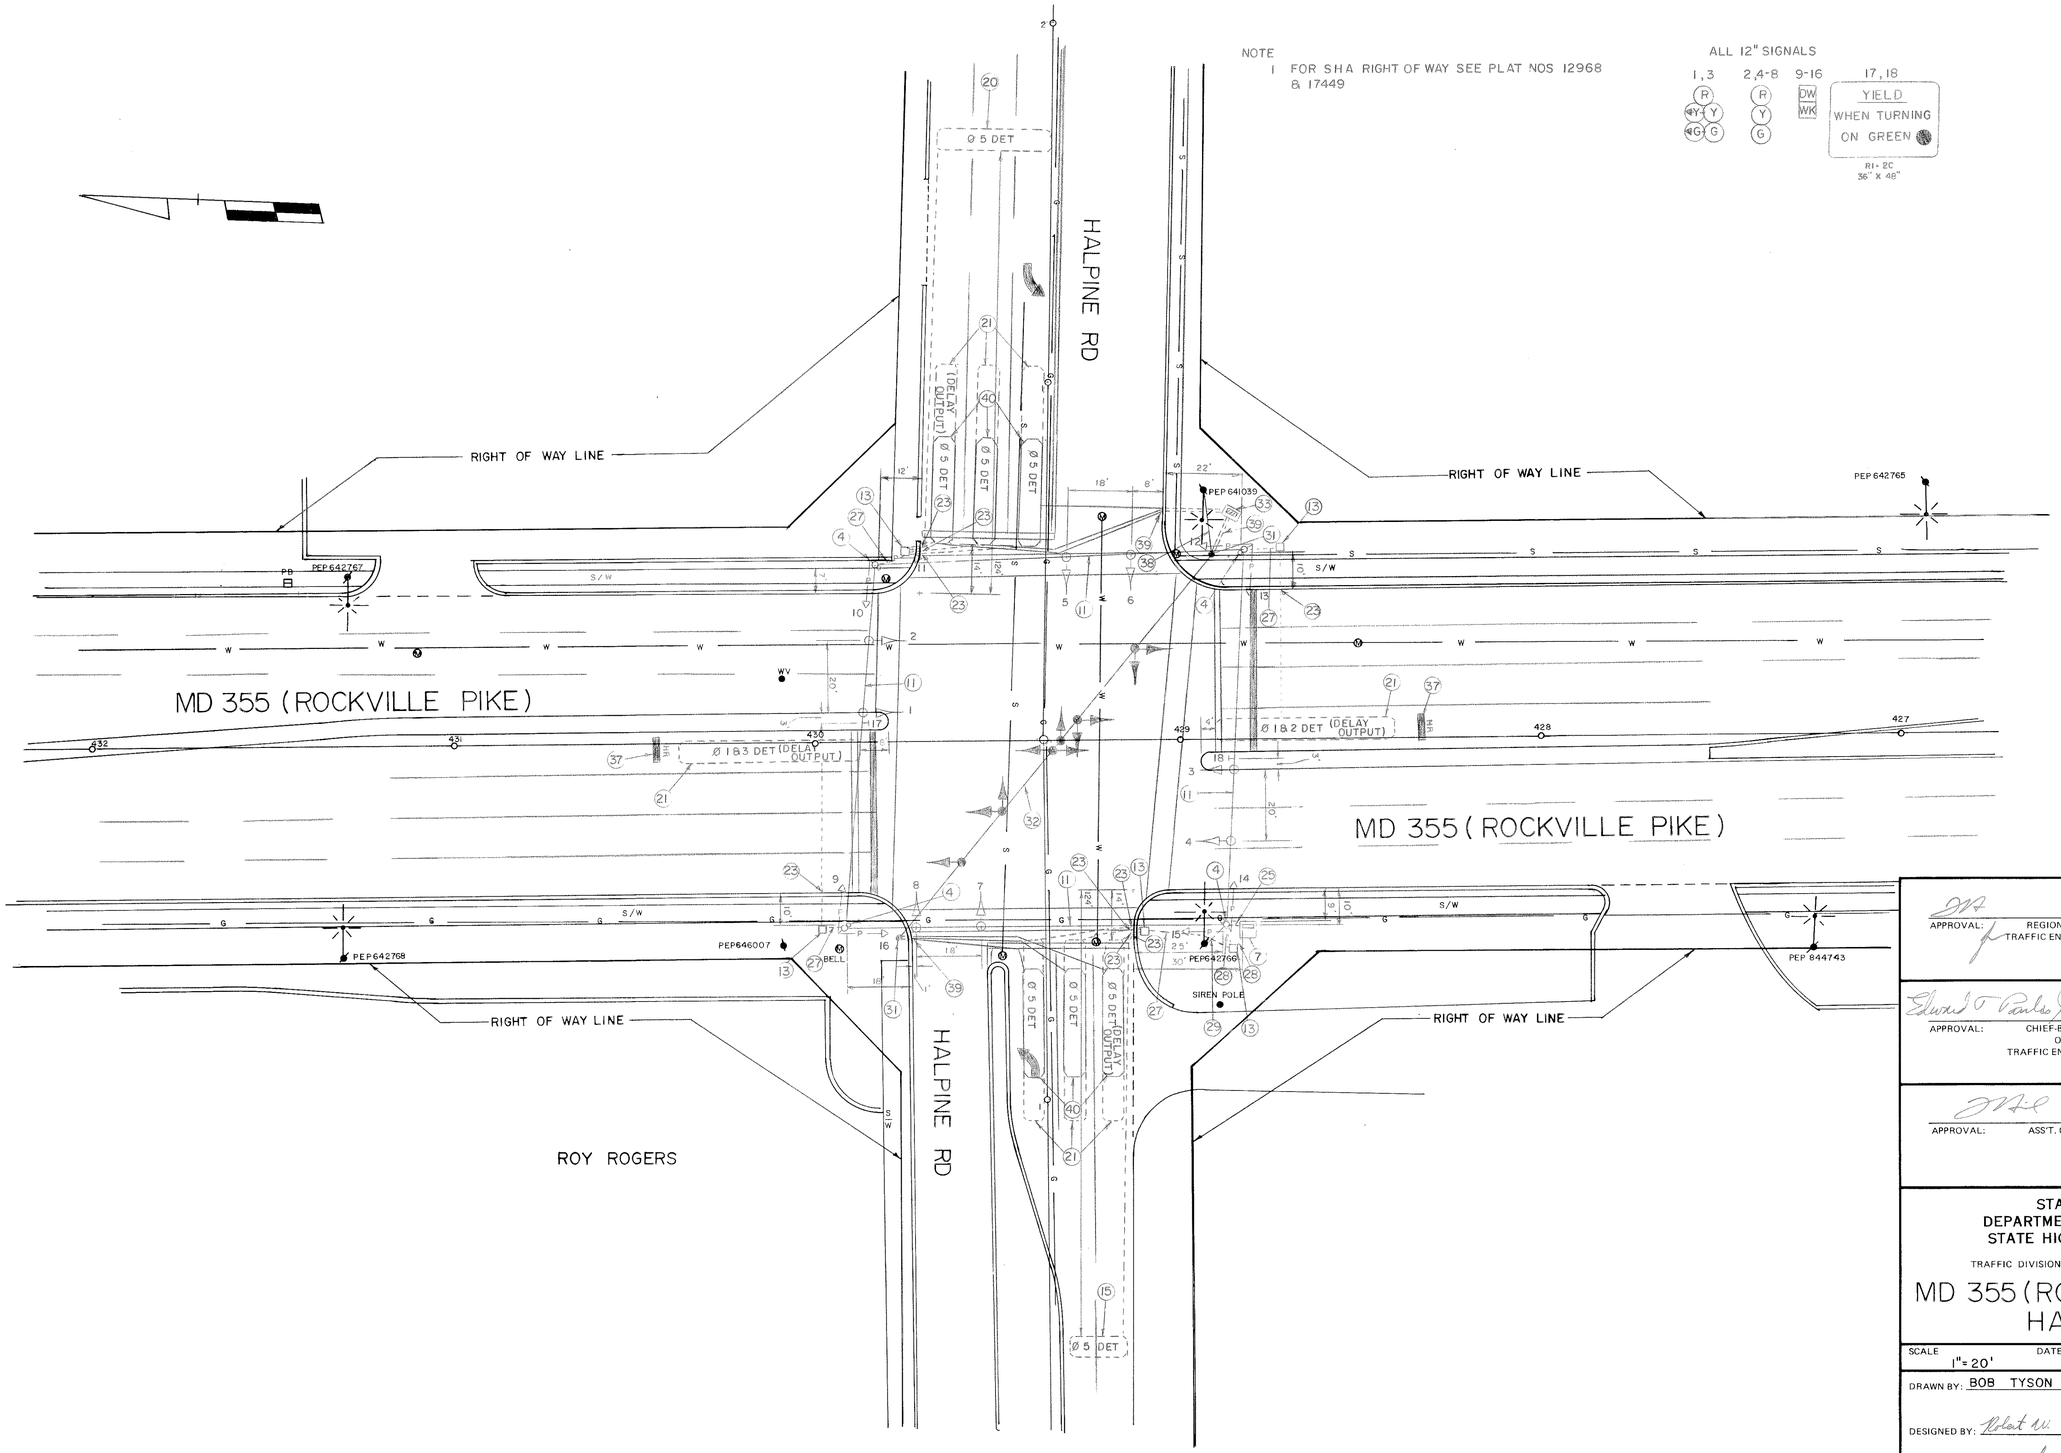

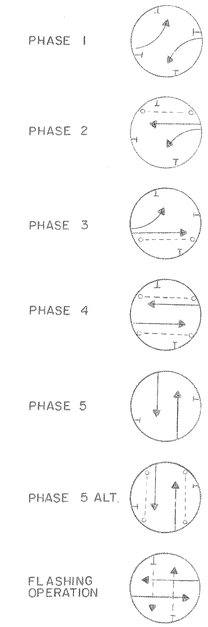

APPROVAL: REGIONAL TRAFFIC ENGINEER

APPROVAL: CHIEF-BUREAU OF TRAFFIC ENGINEERING 9/7/78

APPROVAL: ASS'T. CHIEF ENGINEER TRAFFIC 9-7-78

REVISIONS

STATE OF MARYLAND
DEPARTMENT OF TRANSPORTATION
STATE HIGHWAY ADMINISTRATION

TRAFFIC DIVISION – BUREAU OF TRAFFIC ENGINEERING

MD 355 (ROCKVILLE PIKE) & HALPINE RD

SHEET 9 OF 14

SCALE 1" = 20' DATE 6-16-75 CONTRACT NO. M-294-501-385 F. A. P. NO. M-5-113(1)

DRAWN BY: BOB TYSON COUNTY: MONTGOMERY

DESIGNED BY: Robert W. Tyson SIGNAL NO.:

CHECKED BY: 9/7/78

DRAWING NO. TS-1076

BRUNING 44-511 19927