F.H.W.A. REGION NO.	STATE	FED. AID PROJ. NO.	SHEET NO.	TOTAL SHEETS
3	MD.	M-5-113(1)	10	14

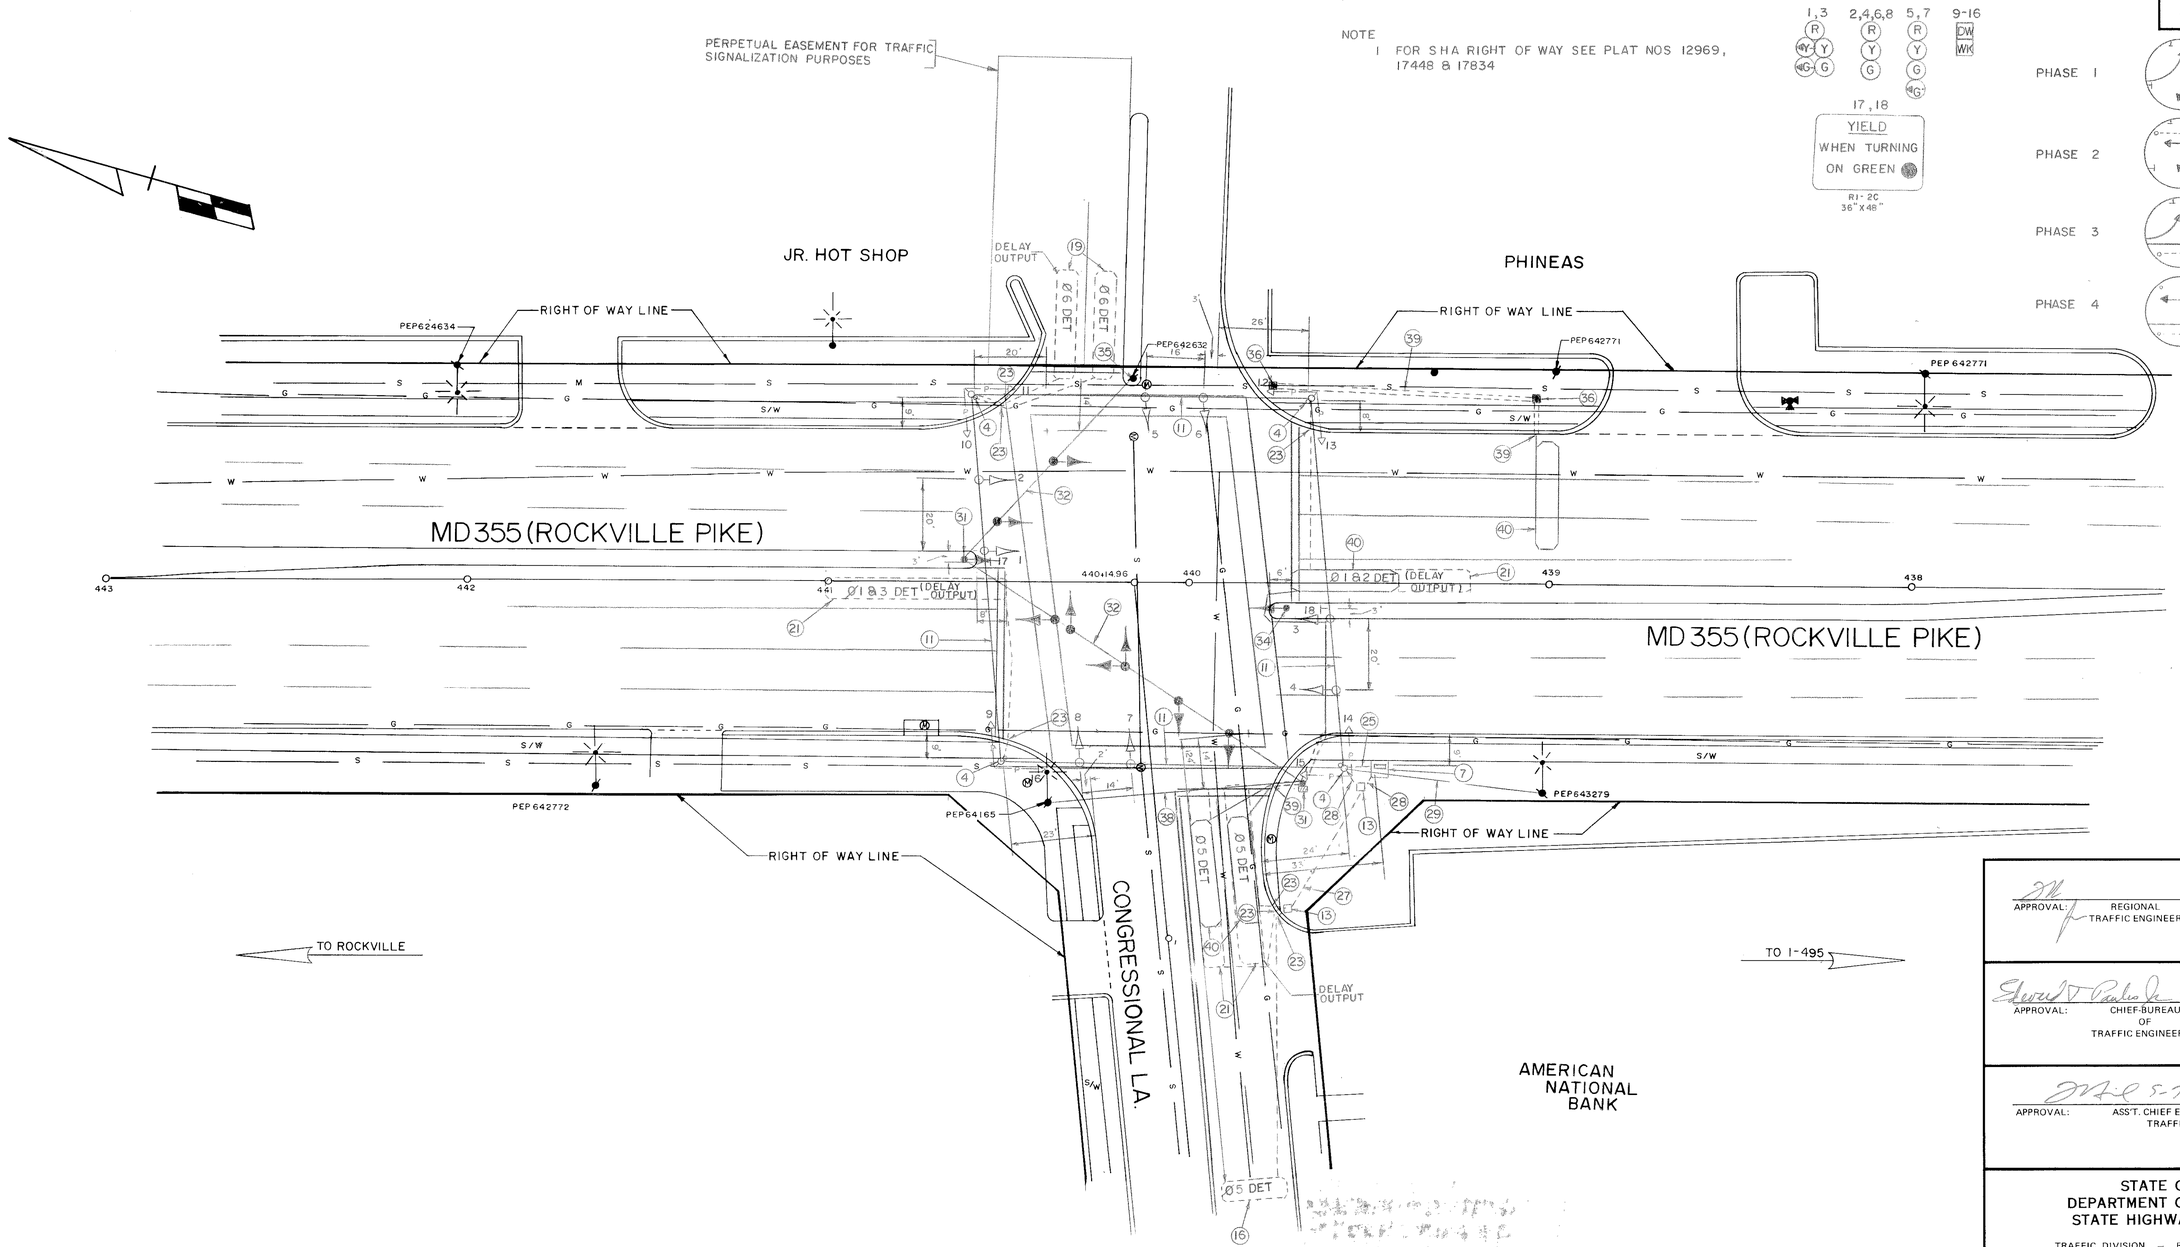

APPROVAL: REGIONAL TRAFFIC ENGINEER

APPROVAL: CHIEF-BUREAU OF TRAFFIC ENGINEERING

APPROVAL: ASS'T. CHIEF ENGINEER TRAFFIC

REVISIONS

STATE OF MARYLAND
DEPARTMENT OF TRANSPORTATION
STATE HIGHWAY ADMINISTRATION

TRAFFIC DIVISION – BUREAU OF TRAFFIC ENGINEERING

MD 355 (ROCKVILLE PIKE) & CONGRESSIONAL LANE

SHEET 10 OF 14

SCALE 1" = 20' DATE 6/17/75 CONTRACT NO. M-294-501-385 F. A. P. NO. M-5-113(1)

DRAWN BY: I. HOROWITZ COUNTY: MONTGOMERY

DESIGNED BY: SIGNAL NO.:

CHECKED BY:

DRAWING NO. TS-1075

BRUNING 44-511 19927