F.H.W.A. REGION NO.	STATE	FED. AID PROJ. NO.	SHEET NO.	TOTAL SHEETS
3	MD.		3	7

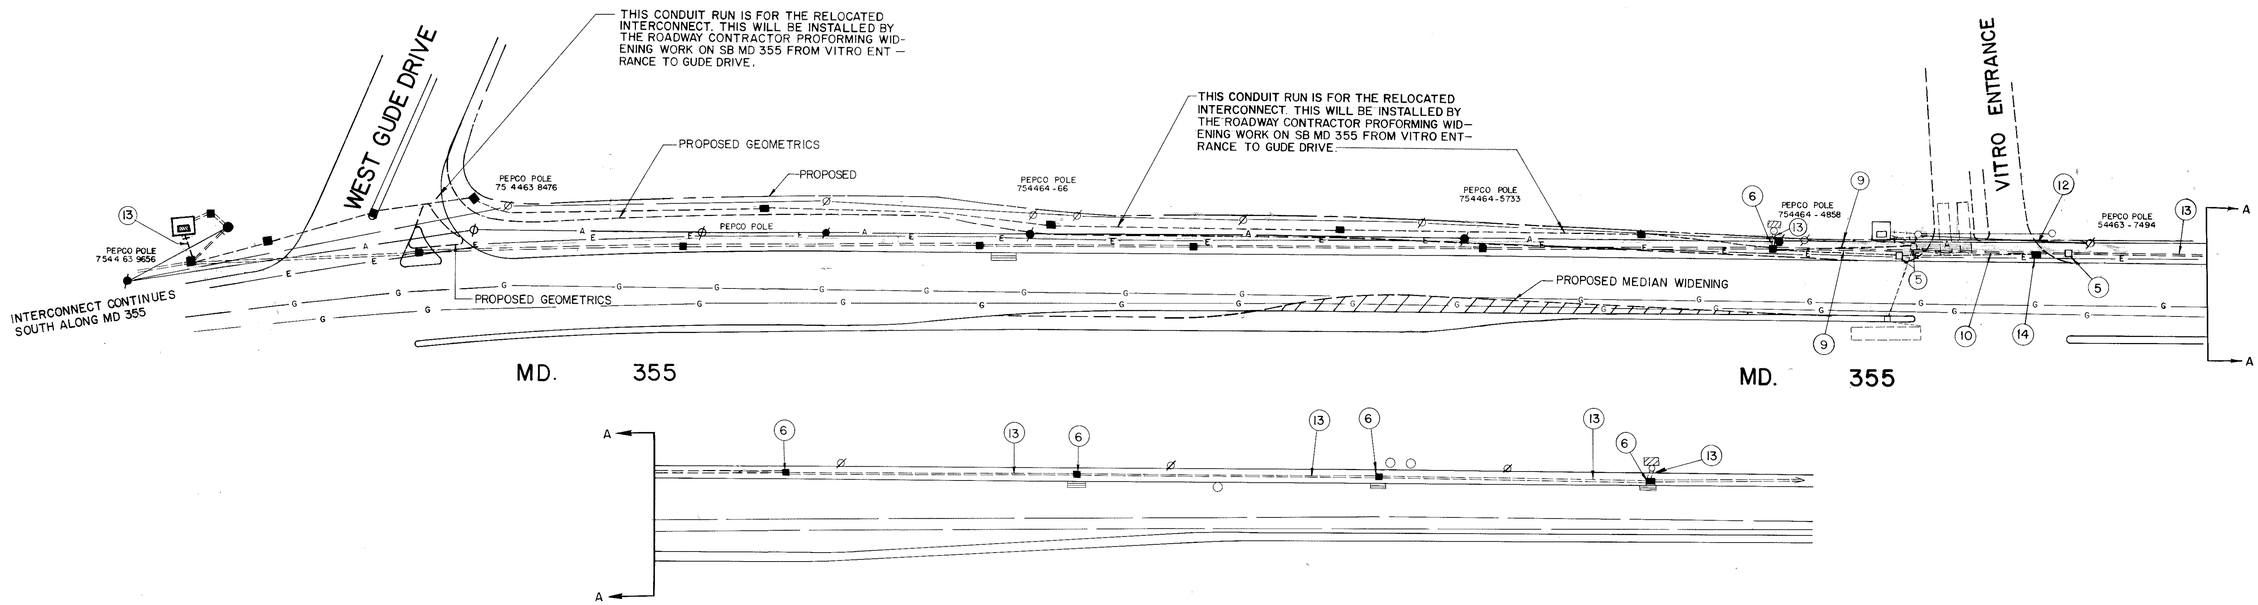

LEGEND OF UNDERGROUND UTILITIES

—G—G—	GAS MAIN
—W—W—	WATER MAIN
—S—S—	SEWER MAIN
—E—E—	ELECTRIC CABLES
—T—T—	TELEPHONE CABLES
—A—A—	AERIAL CABLES

KIDDE CONSULTANTS, INC.
CONSULTING ENGINEERS
BALTIMORE, MARYLAND

APPROVAL: CHIEF-SIGNAL DESIGN SECTION — 10/6/86

APPROVAL: ASS'T DISTRICT TRAFFIC ENGINEER — 10/6/86

APPROVAL: CHIEF - BUREAU OF TRAFFIC ENGINEERING — Donald R. Wolf

APPROVAL: DEPUTY CHIEF ENGINEER OFFICE OF TRAFFIC

REVISIONS

STATE OF MARYLAND
DEPARTMENT OF TRANSPORTATION
STATE HIGHWAY ADMINISTRATION
BUREAU OF TRAFFIC ENGINEERING
OFFICE OF TRAFFIC

INTERCONNECT FROM VITRO ENTRANCE TO GUDE DRIVE.

SCALE 1"=50' | DATE 5/86 | CONTRACT NO. BW-879-801-312

DRAWN BY: M.B.B. & R.A.D. OF KIDDE CONSULTANTS | COUNTY: MONTGOMERY

DESIGNED BY: A.G. OF KIDDE CONSULTANTS | SIGNAL NO.:

CHECKED BY: T.A.R. OF KIDDE CONSULTANTS — 10-2-86

DRAWING NO. TS-2149X