F H WA REGION NO	STATE	FED. AID PROJ. NO	SHEET NO.	TOTAL SHEETS
3	MD.			

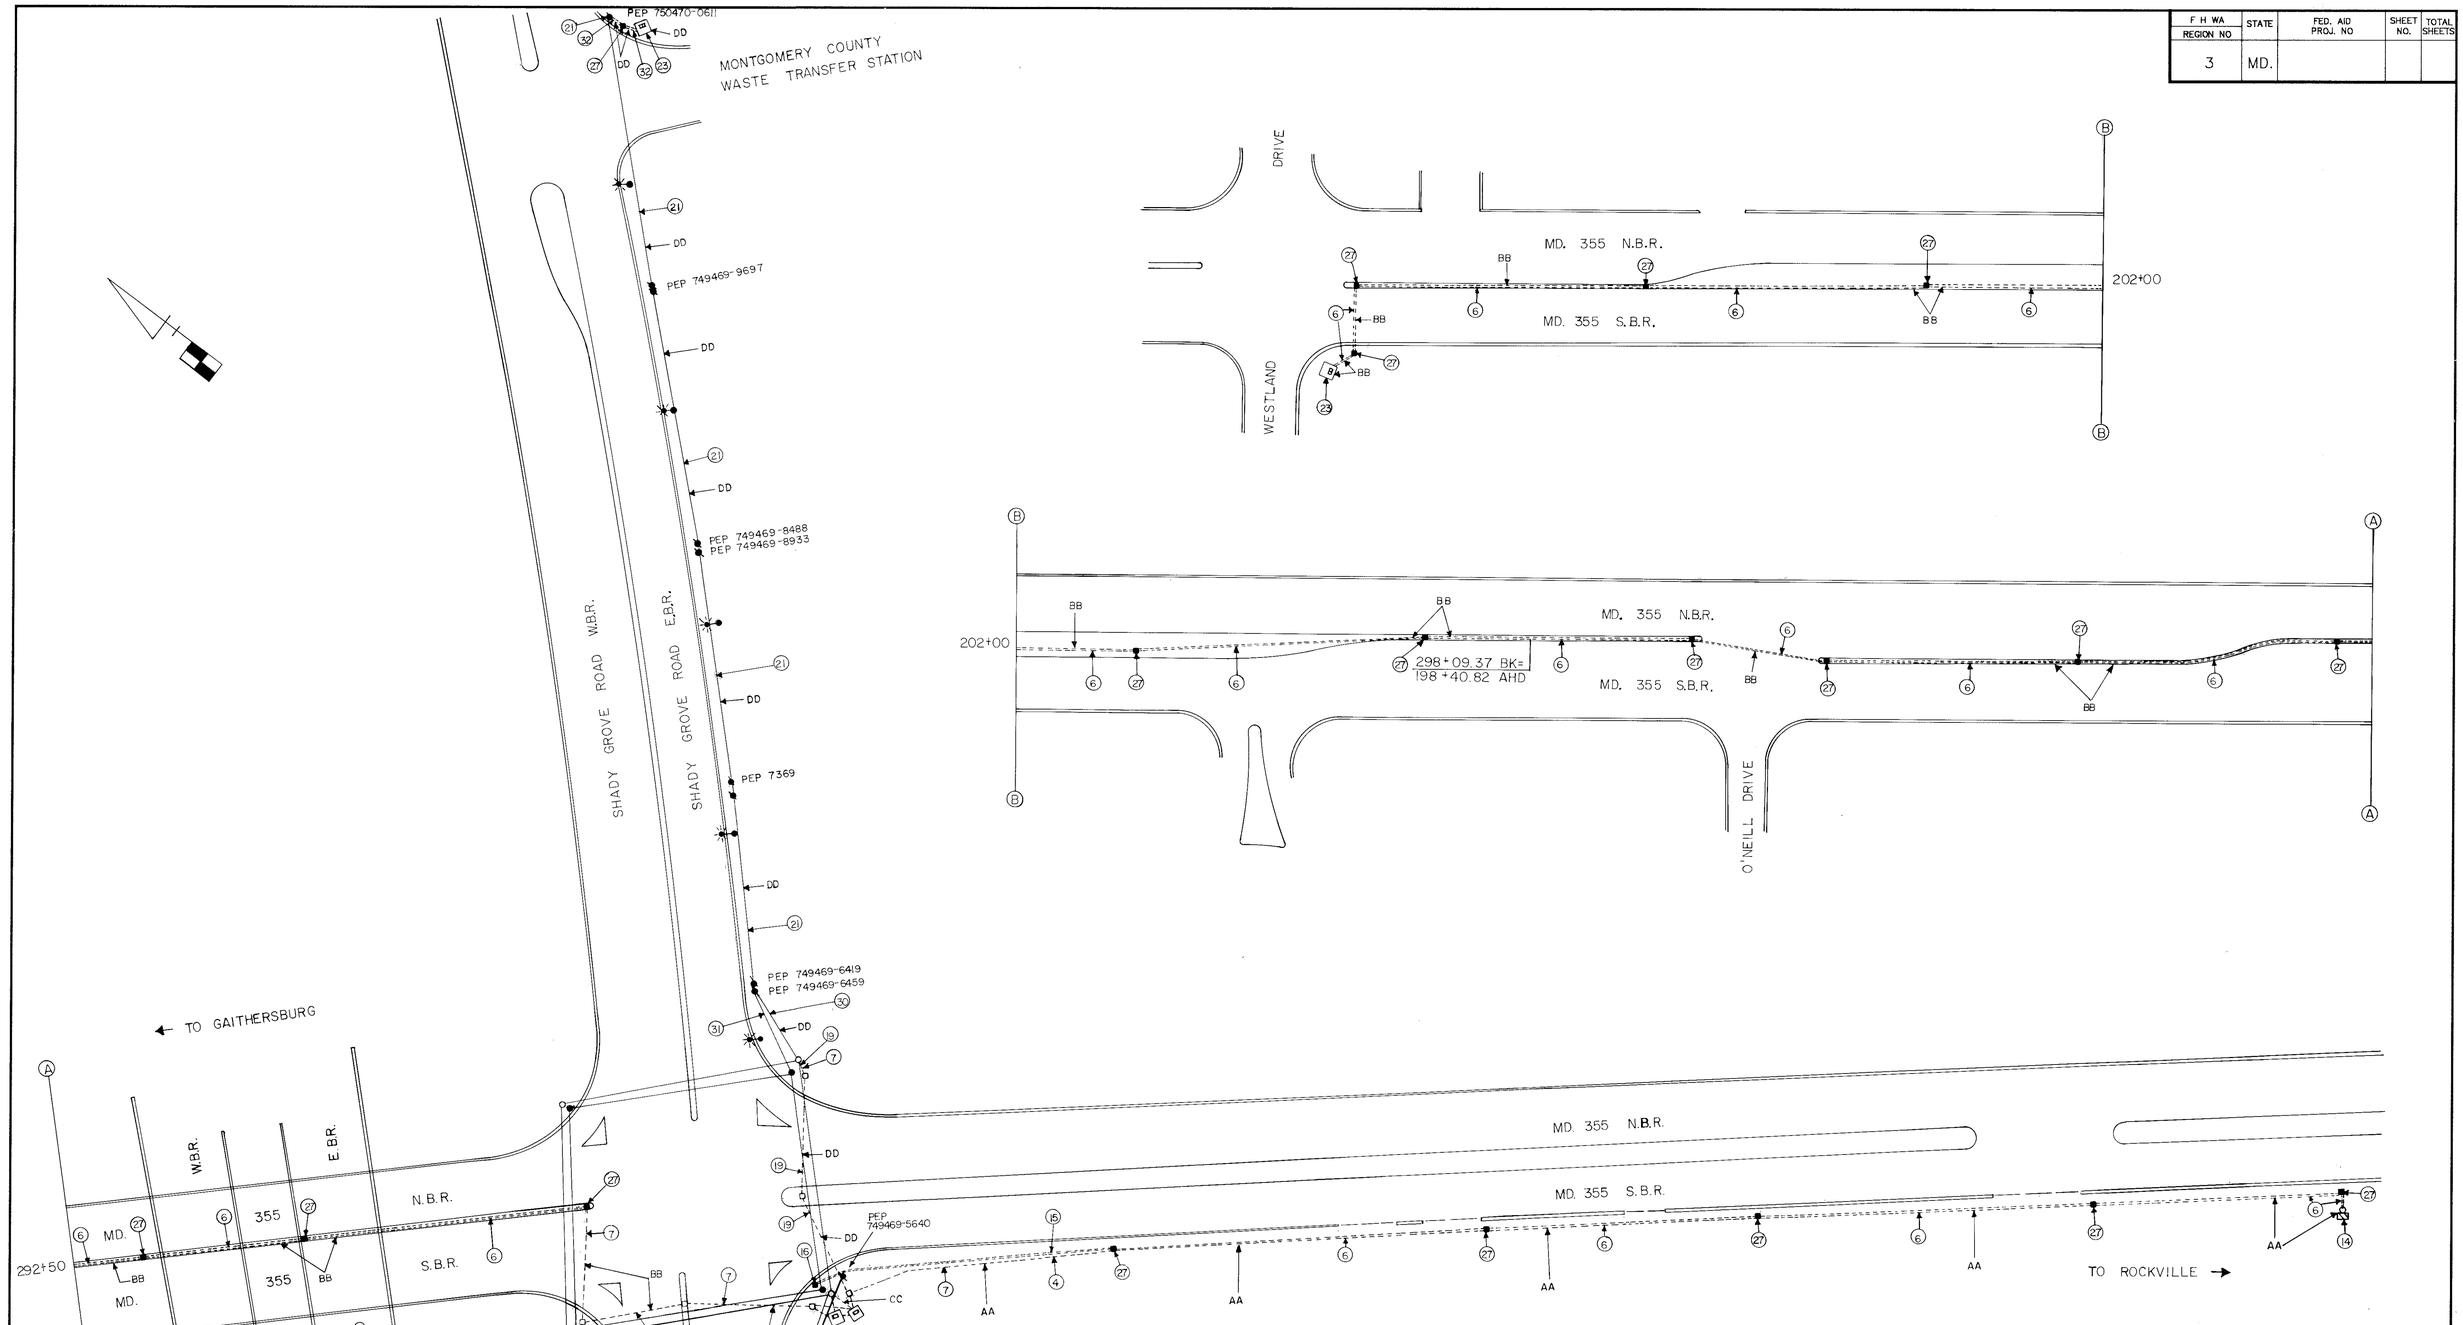

WIRING KEY

AA - 50 PAIR INTERCONNECT (JELLY FILLED)
BB - " " " " "
CC - 12 PAIR INTERCONNECT (EXISTING)
DD - 12 PAIR INTERCONNECT (SELF SUPPORTING)

REVISIONS	APPROVALS
	CHIEF, SIGNAL DESIGN SECTION 11/20/87
	ASST. DISTRICT ENGINEER, TRAFFIC
	CHIEF, BUREAU OF TRAFFIC ENGINEERING 11-23-87
	DEPUTY CHIEF ENGINEER, OFFICE OF TRAFFIC

MARYLAND DEPARTMENT OF TRANSPORTATION
STATE HIGHWAY ADMINISTRATION – OFFICE OF TRAFFIC
BUREAU OF TRAFFIC ENGINEERING

DRAWN BY E. SIMMERS
DES. BY: E. SIMMERS
CHK. BY: 11/20/87

MD. 355 AT SHADY GROVE ROAD- (INTERCONNECT)

COUNTY: MONTGOMERY

DATE: 10-21-87
SCALE: 1" = 50'
F.A.P. NO.
S.H.A. NO. M-248-502-372
TS/FILE NO. 2382 X
SHEET NO. ____ OF ____

150355 12.73