F.H.W.A. REGION NO.	STATE	FED AID PROJ NO	SHEET NO.	TOTAL SHEETS

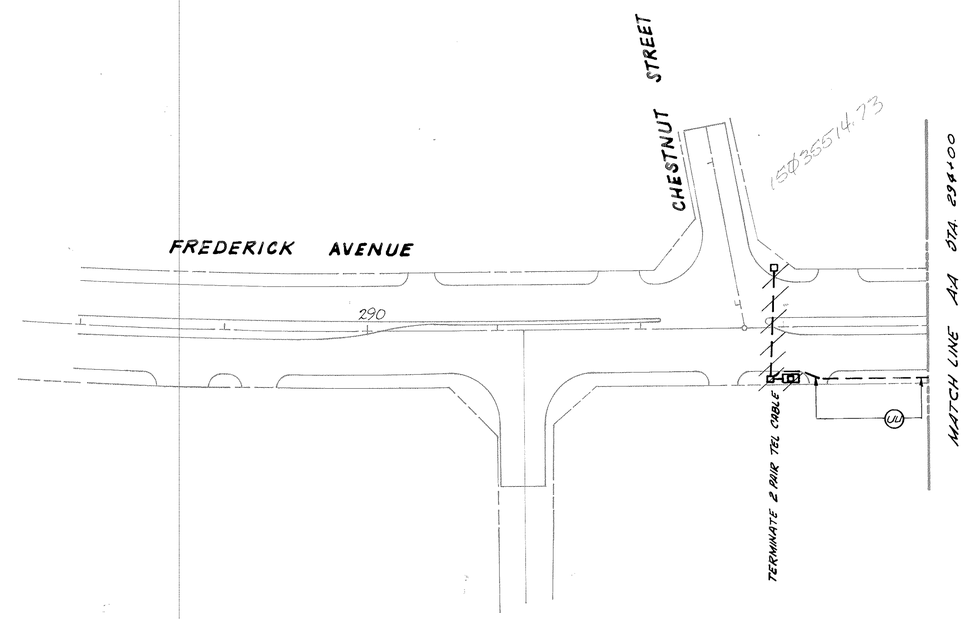

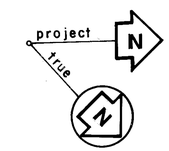

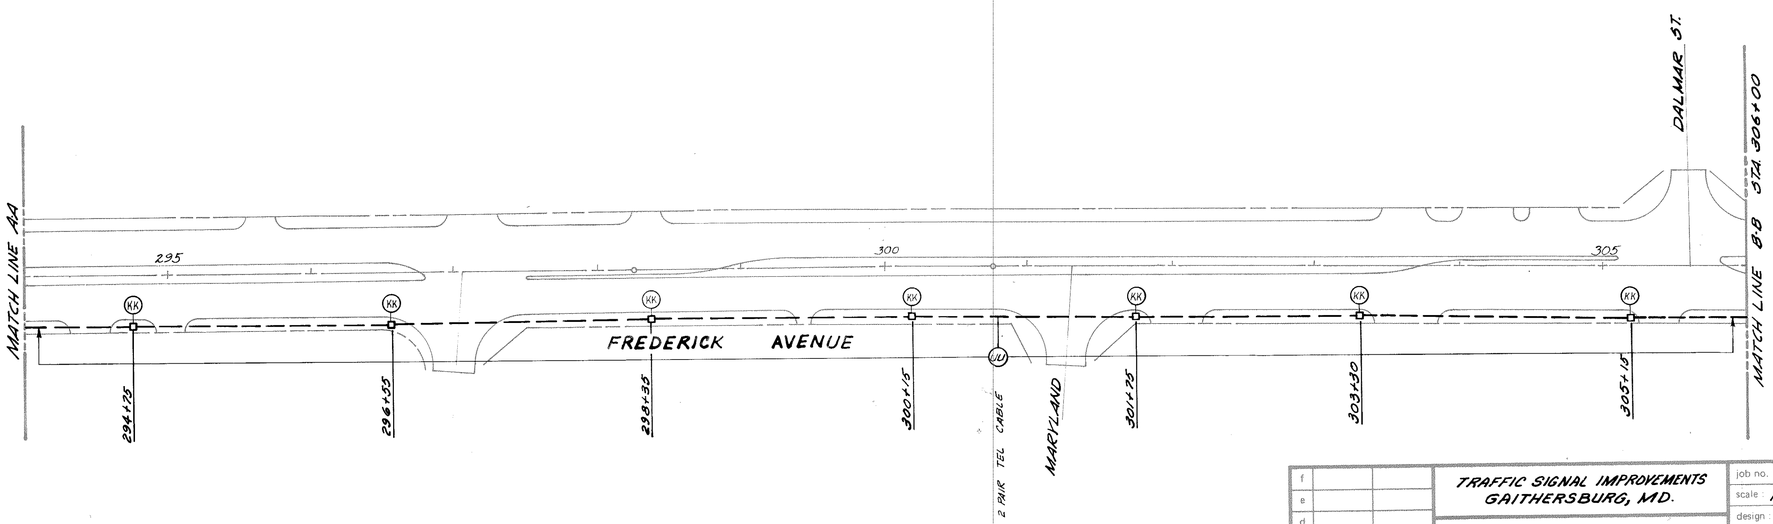

APPROVAL: REGIONAL TRAFFIC ENGINEER

APPROVAL: CHIEF-BUREAU OF TRAFFIC ENGINEERING

APPROVAL: ASS'T. CHIEF ENGINEER TRAFFIC

REVISIONS

STATE OF MARYLAND
DEPARTMENT OF TRANSPORTATION
STATE HIGHWAY ADMINISTRATION

TRAFFIC DIVISION – BUREAU OF TRAFFIC ENGINEERING

	by	date
f		
e		
d		
c		
b		
a		

revisions

TRAFFIC SIGNAL IMPROVEMENTS
GAITHERSBURG, MD.

INTERCONNECT AND SYSTEM DETECTOR PLAN

BARTON-ASCHMAN ASSOCIATES, INC.
820 Davis Street, Evanston, Illinois 60201

job no.: 1087-53
scale: 1" = 50'
design: M.J.D.
drawn: D.M.O
approved: H.J.A.
date: 9-30-77
total sheets: 19
sheet no.: 3

SCALE | DATE | CONTRACT NO. M-246-501-385

DRAWN BY: | COUNTY:

DESIGNED BY: | SIGNAL NO.:

CHECKED BY:

DRAWING NO. TS-486 X