F.H.W.A. REGION NO.	STATE	FED AID PROJ. NO.	SHEET NO.	TOTAL SHEETS

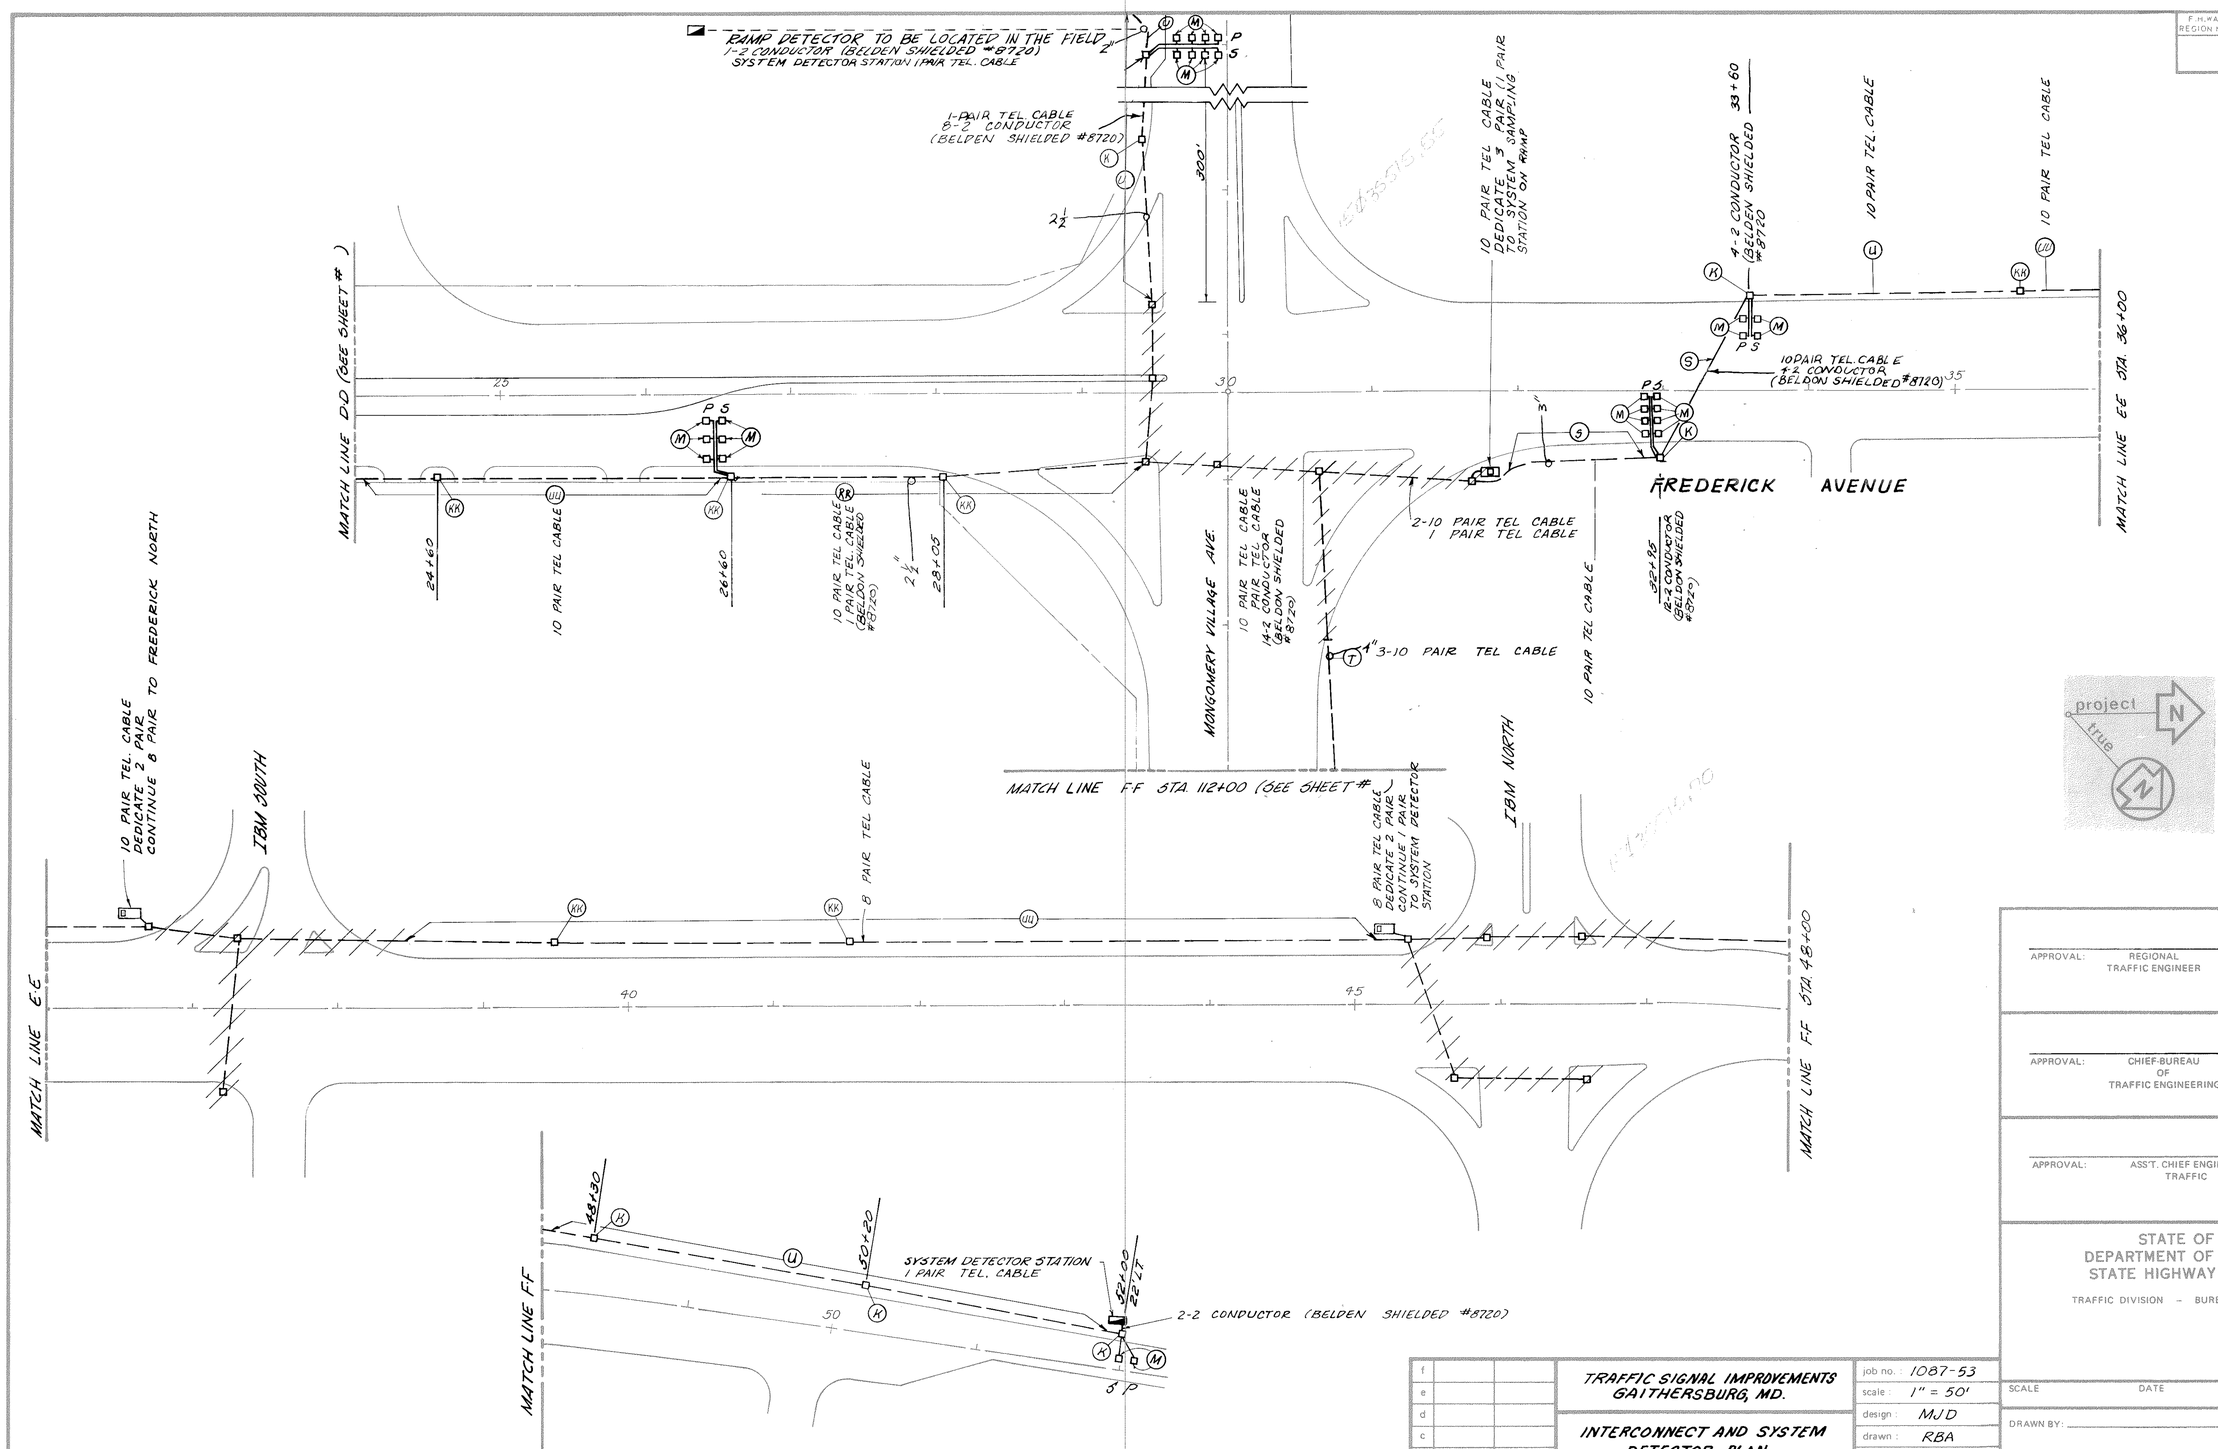

f		
e		
d		
c		
b		
a	H.A.	6/6/78
	by	date
	revisions	

TRAFFIC SIGNAL IMPROVEMENTS
GAITHERSBURG, MD.

INTERCONNECT AND SYSTEM DETECTOR PLAN

BARTON-ASCHMAN ASSOCIATES, INC.
820 Davis Street Evanston Illinois 60201

job no. : 1087-53	
scale : 1" = 50'	
design : MJD	
drawn : RBA	
approved : HJA	
date : 9-30-77	
total sheets 19	sheet no. 5

APPROVAL: REGIONAL TRAFFIC ENGINEER

APPROVAL: CHIEF-BUREAU OF TRAFFIC ENGINEERING

APPROVAL: ASS'T. CHIEF ENGINEER TRAFFIC

REVISIONS

STATE OF MARYLAND
DEPARTMENT OF TRANSPORTATION
STATE HIGHWAY ADMINISTRATION

TRAFFIC DIVISION – BUREAU OF TRAFFIC ENGINEERING

SCALE DATE CONTRACT NO. M-246-501-385

DRAWN BY: COUNTY:

DESIGNED BY: SIGNAL NO.:

CHECKED BY:

DRAWING NO. TS-486X2