FHWA REGION NO	STATE	FED. AID PROJ. NO	SHEET NO.	TOTAL SHEETS
3	MD.			

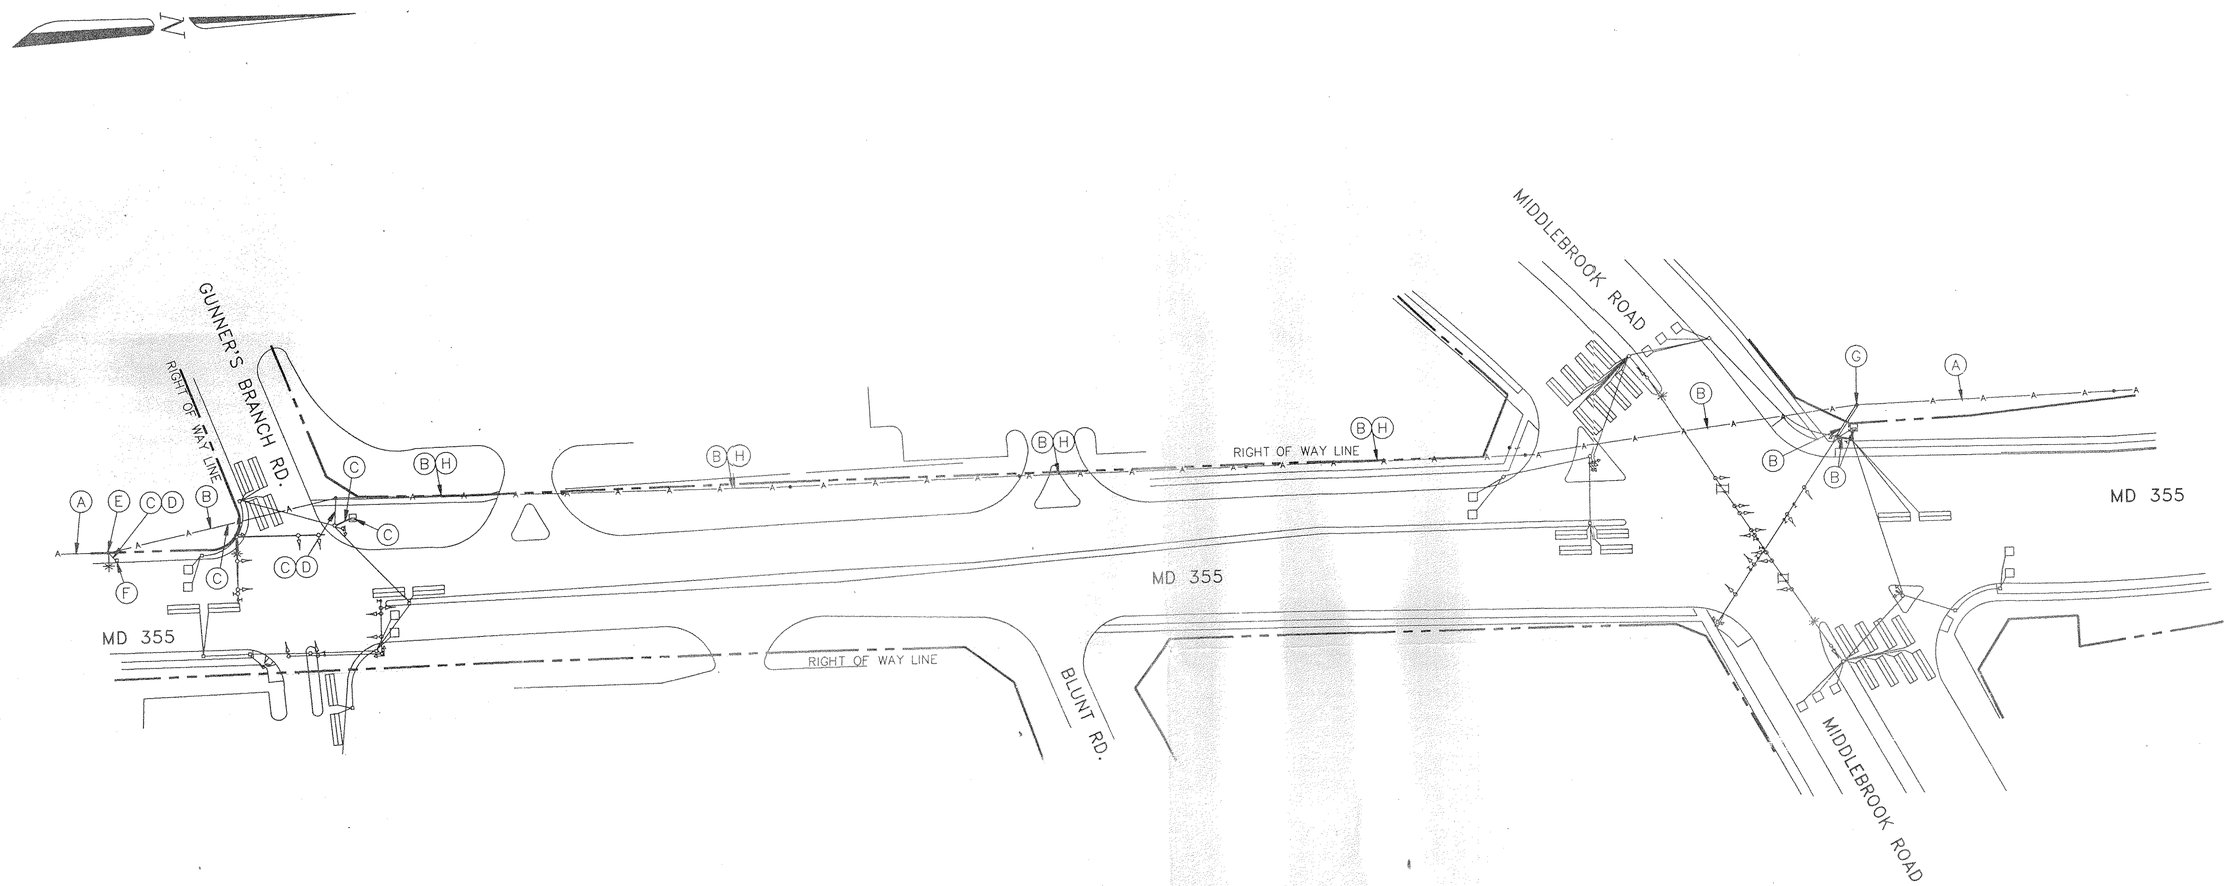

CONSTRUCTION DETAILS

A. USE EXISTING INTERCONNECT CABLE.
B. INSTALL 50 PAIR, NO.19 A.W.G. SELF-SUPPORTING FIGURE EIGHT INTERCONNECT CABLE.
C. INSTALL 6 PAIR, NO.19 A.W.G. SELF-SUPPORTING FIGURE EIGHT INTERCONNECT CABLE.
D. INSTALL 2" PVC ELECTRICAL CONDUIT - TRENCHED.
E. PULL BACK EXISTING INTERCONNECT CABLE AND RE-RUN TO NEW SPICEBOX.
F. INSTALL SPLICEBOX.
G. PULL BACK EXISTING INTERCONNECT CABLE AND RE-RUN TO NEW CABINET.
H. REMOVE EXISTING INTERCONNECT CABLE.

FINAL REVIEW

The Traffic Group

The Traffic Group, Inc.
Suite 600
40 W. Chesapeake Avenue
Towson, Maryland 21204
410-583-8405
Fax 410-321-8458
Job No. 10222

GEOMETRIC LEGEND

PROPOSED GEOMETRICS
EXISTING GEOMETRICS

UTILITY LEGEND

G	GAS MAIN
S	SEWER MAIN
W	WATER MAIN
D	STORM DRAIN
A	AERIAL CABLES
E	ELECTRIC CABLES
T	TELEPHONE CABLES

APPROVALS	REVISIONS
CHIEF, DESIGN SECTION	
ASST. DISTRICT ENGINEER, TRAFFIC	
CHIEF, TRAFFIC ENGINEERING DIVISION	
DEPUTY CHIEF ENGINEER, TRAFFIC	

MDOT - STATE HIGHWAY ADMINISTRATION
Office of Traffic & Safety
TRAFFIC ENGINEERING DESIGN DIVISION

DRAWN BY: G. Cook
DES. BY: G. Cook
CHK. BY: D. Dodo
DATE: 09/23/93
SCALE: 1" = 50'

Interconnect Plan
MD 355 from Gunner's Branch Rd to Middlebrook Rd

STD. NO.: 2283X

COUNTY: MONTGOMERY

F.A.P. NO. N/A
S.H.A. NO. ----------

FILE NO.:

SHEET NO. ___ OF ___

#38