F.H.W.A. REGION NO.	STATE	FED. AID PROJ. NO.	SHEET NO.	TOTAL SHEETS
3	MD.			

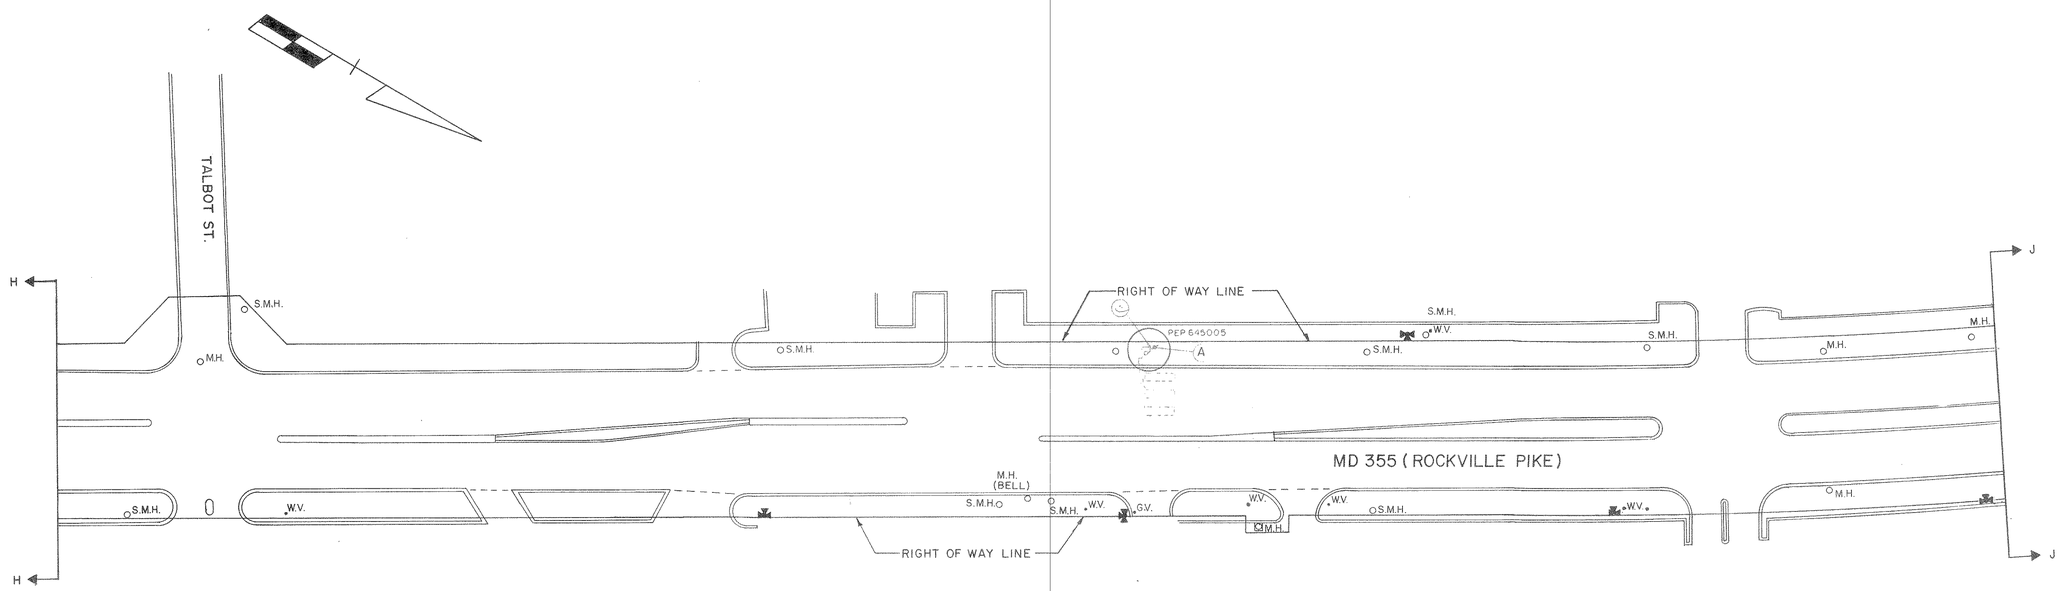

A PROPOSED 2" GALVANIZED CONDUIT RISER ON WOOD POLE FOR FEED

B PROPOSED OVERHEAD FEED

C JUNCTION UNDERGROUND FEED

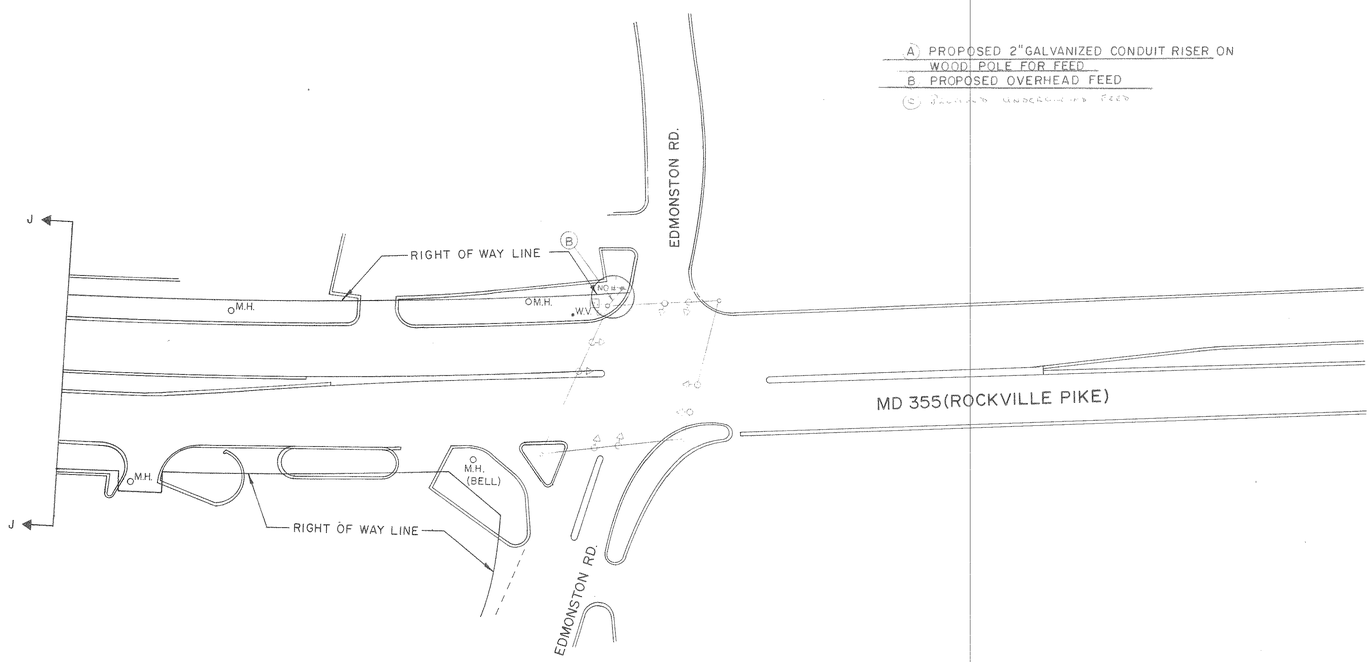

APPROVAL: REGIONAL TRAFFIC ENGINEER

APPROVAL: CHIEF BUREAU OF TRAFFIC ENGINEERING

APPROVAL: ASS'T. CHIEF ENGINEER TRAFFIC

REVISIONS

STATE OF MARYLAND
DEPARTMENT OF TRANSPORTATION
STATE HIGHWAY ADMINISTRATION

TRAFFIC DIVISION – BUREAU OF TRAFFIC ENGINEERING

INTERCONNECT FOR MD 355(FROM MD 187 TO EDMONSTON RD.)

SCALE 1" = 50' DATE 7/8/75 CONTRACT NO.

DRAWN BY: I. HOROWITZ COUNTY: MONTGOMERY

DESIGNED BY: SIGNAL NO.:

CHECKED BY:

DRAWING NO. TS-1073X4

BRUNING 44511 19927