F.H.W.A. REGION NO.	STATE	FED. AID PROJ. NO.	SHEET NO.	TOTAL SHEETS
3	MD.			

NOTES

1 FOR S H A RIGHT OF WAY SEE PLAT NOS 17836 AND 25791

ALL 12" SIGNALS

1,2,4-6: R Y G

3: R Y G

7,8: DW WK

9: LEFT ON GREEN WITH CAUTION

R10-5(B) 30"X36"

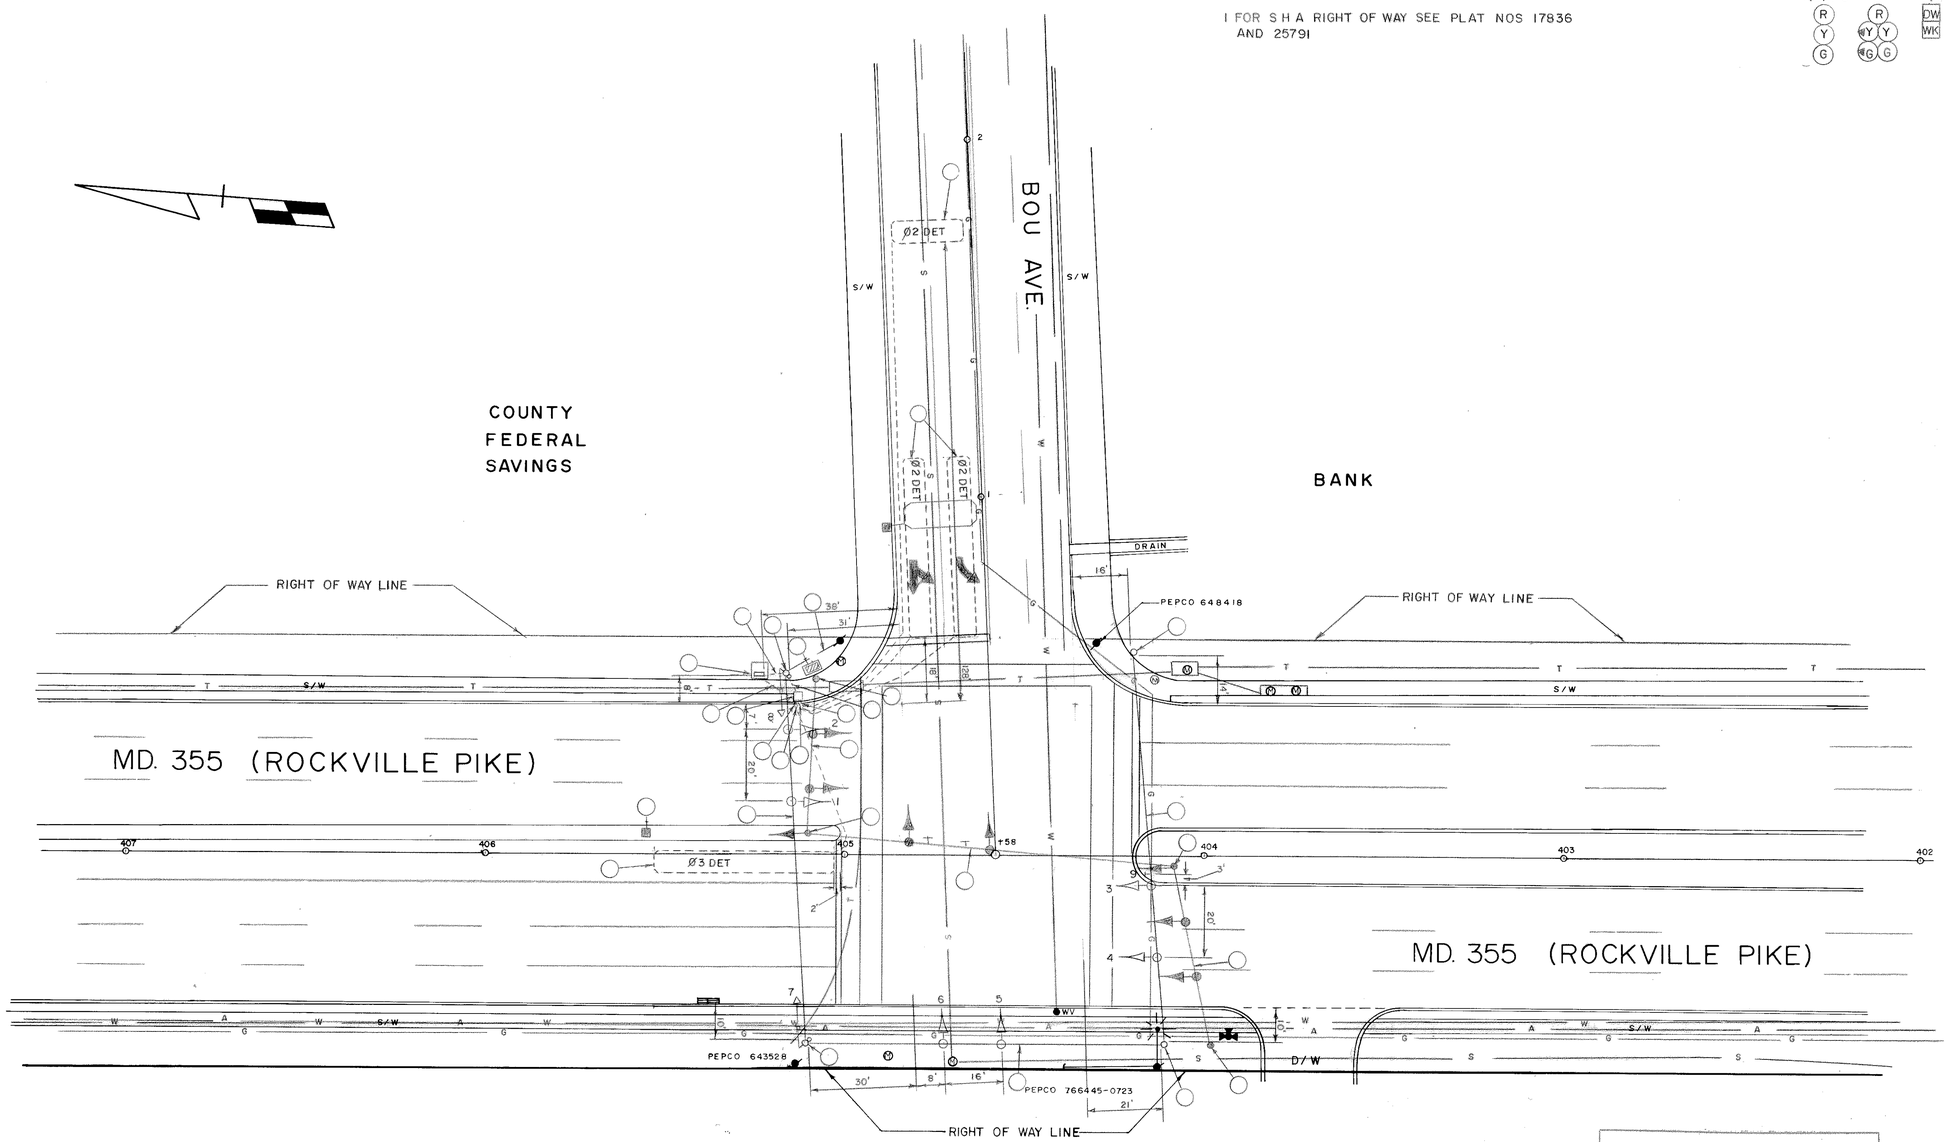

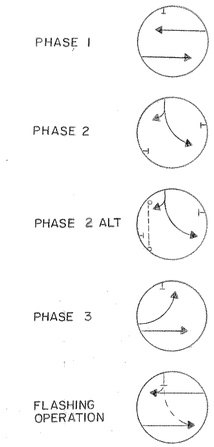

LEGEND OF UNDERGROUND UTILITIES

G G	GAS MAIN
W W	WATER MAIN
S S	SEWER MAIN
E E	ELECTRIC CABLES
T T	TELEPHONE CABLES
A A	AERIAL CABLES

APPROVAL: REGIONAL TRAFFIC ENGINEER

APPROVAL: CHIEF-BUREAU OF TRAFFIC ENGINEERING

APPROVAL: ASS'T. CHIEF ENGINEER TRAFFIC

REVISIONS

STATE OF MARYLAND
DEPARTMENT OF TRANSPORTATION
STATE HIGHWAY ADMINISTRATION

TRAFFIC DIVISION – BUREAU OF TRAFFIC ENGINEERING

MD. 355 (ROCKVILLE PIKE) & BOU AVE.

SCALE 1" = 20' DATE 5/19/75 CONTRACT NO.

DRAWN BY: I. HOROWITZ COUNTY: MONTGOMERY

DESIGNED BY: SIGNAL NO.:

CHECKED BY:

DRAWING NO. TS- 1442

BRUNING 44-511 19927