F H WA REGION NO	STATE	FED. AID PROJ. NO	SHEET NO.	TOTAL SHEETS
3	MD.			

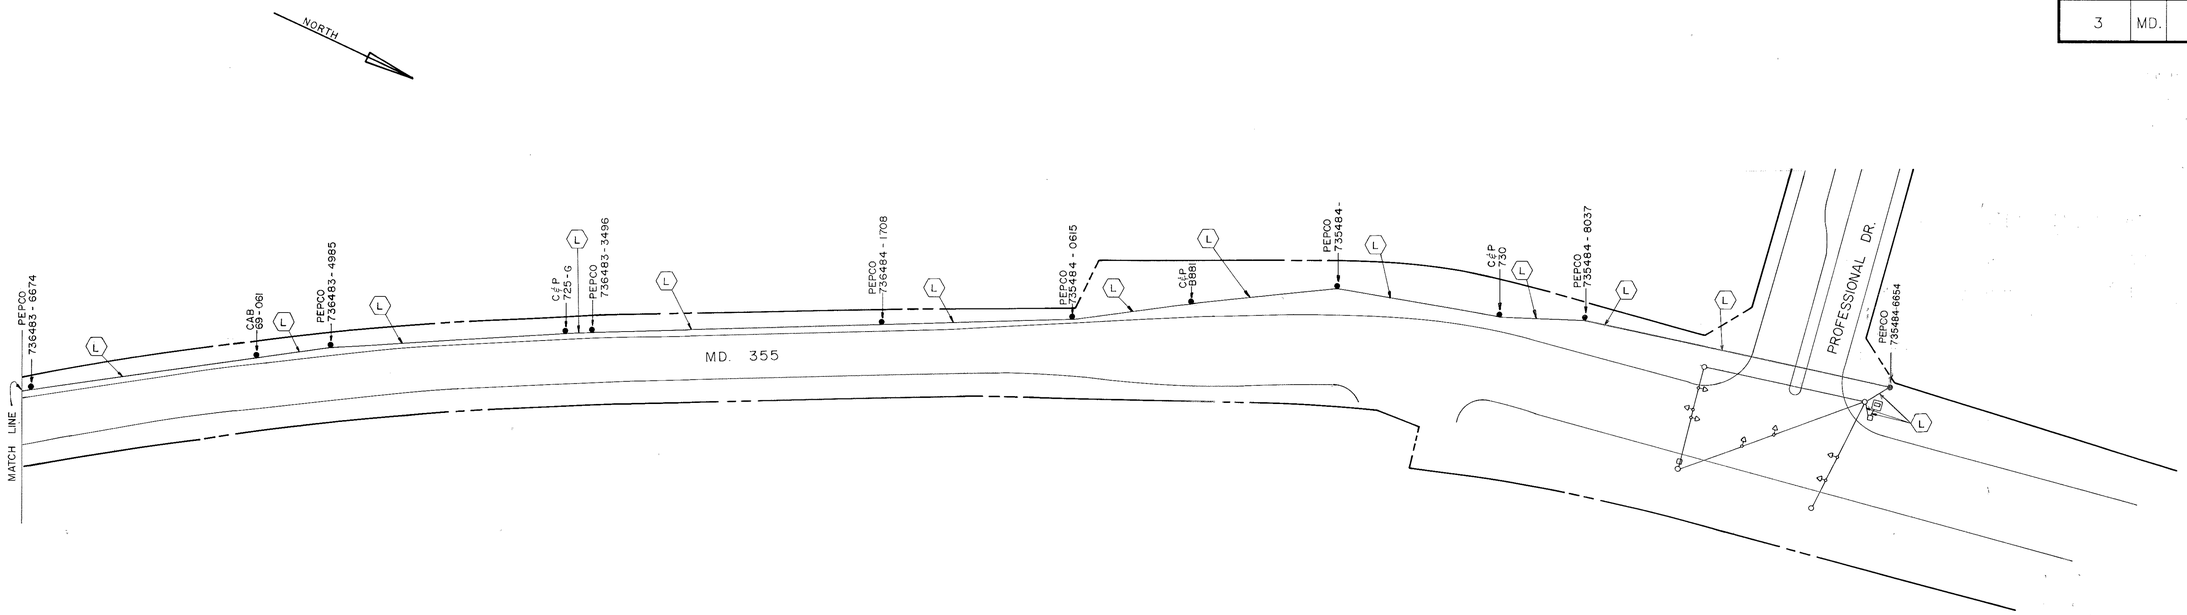

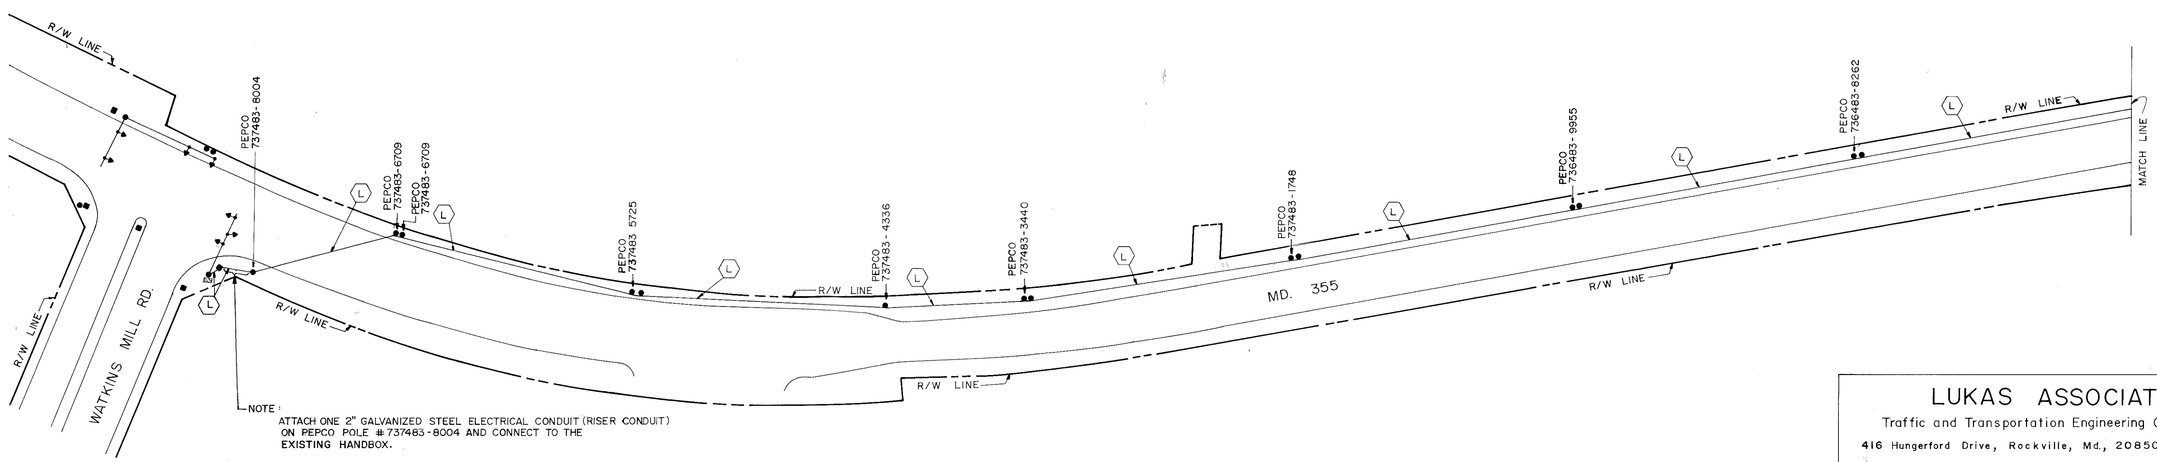

NOTE:
ATTACH ONE 2" GALVANIZED STEEL ELECTRICAL CONDUIT (RISER CONDUIT) ON PEPCO POLE #737483-8004 AND CONNECT TO THE EXISTING HANDBOX.

NOTE:
THE INFORMATION SHOWN HEREIN PERTAINING TO THE R/W LINE AND PAVEMENT ARE APROXIMATE AND ONLY INTENDED FOR REFERENCE PURPOSES.

LUKAS ASSOCIATES
Traffic and Transportation Engineering Consultants
416 Hungerford Drive, Rockville, Md., 20850 Tel. 301-340-9166

REVISIONS	APPROVALS
	10/20/88 CHIEF, SIGNAL DESIGN SECTION
	10/20/88 ASST. DISTRICT ENGINEER, TRAFFIC
	10-19-88 CHIEF, BUREAU OF TRAFFIC ENGINEERING
	DEPUTY CHIEF ENGINEER, OFFICE OF TRAFFIC

MARYLAND DEPARTMENT OF TRANSPORTATION
STATE HIGHWAY ADMINISTRATION – OFFICE OF TRAFFIC
BUREAU OF TRAFFIC ENGINEERING

DRAWN BY: C. BUITRAGO
DES. BY: F BIGDELI
CHK. BY: 10/19/88

INTERCONNECT FOR MD. 355 FROM PROFESSIONAL DR. TO WATKINS MILL RD.

COUNTY: MONTGOMERY

DATE: 10/13/88
SCALE: 1" = 50' (APPROX)
F.A.P. NO.
S.H.A. NO. BW-163-801-372

TS/FILE NO. 2517X

SHEET NO. 2 OF 2

130460

1503551616 5