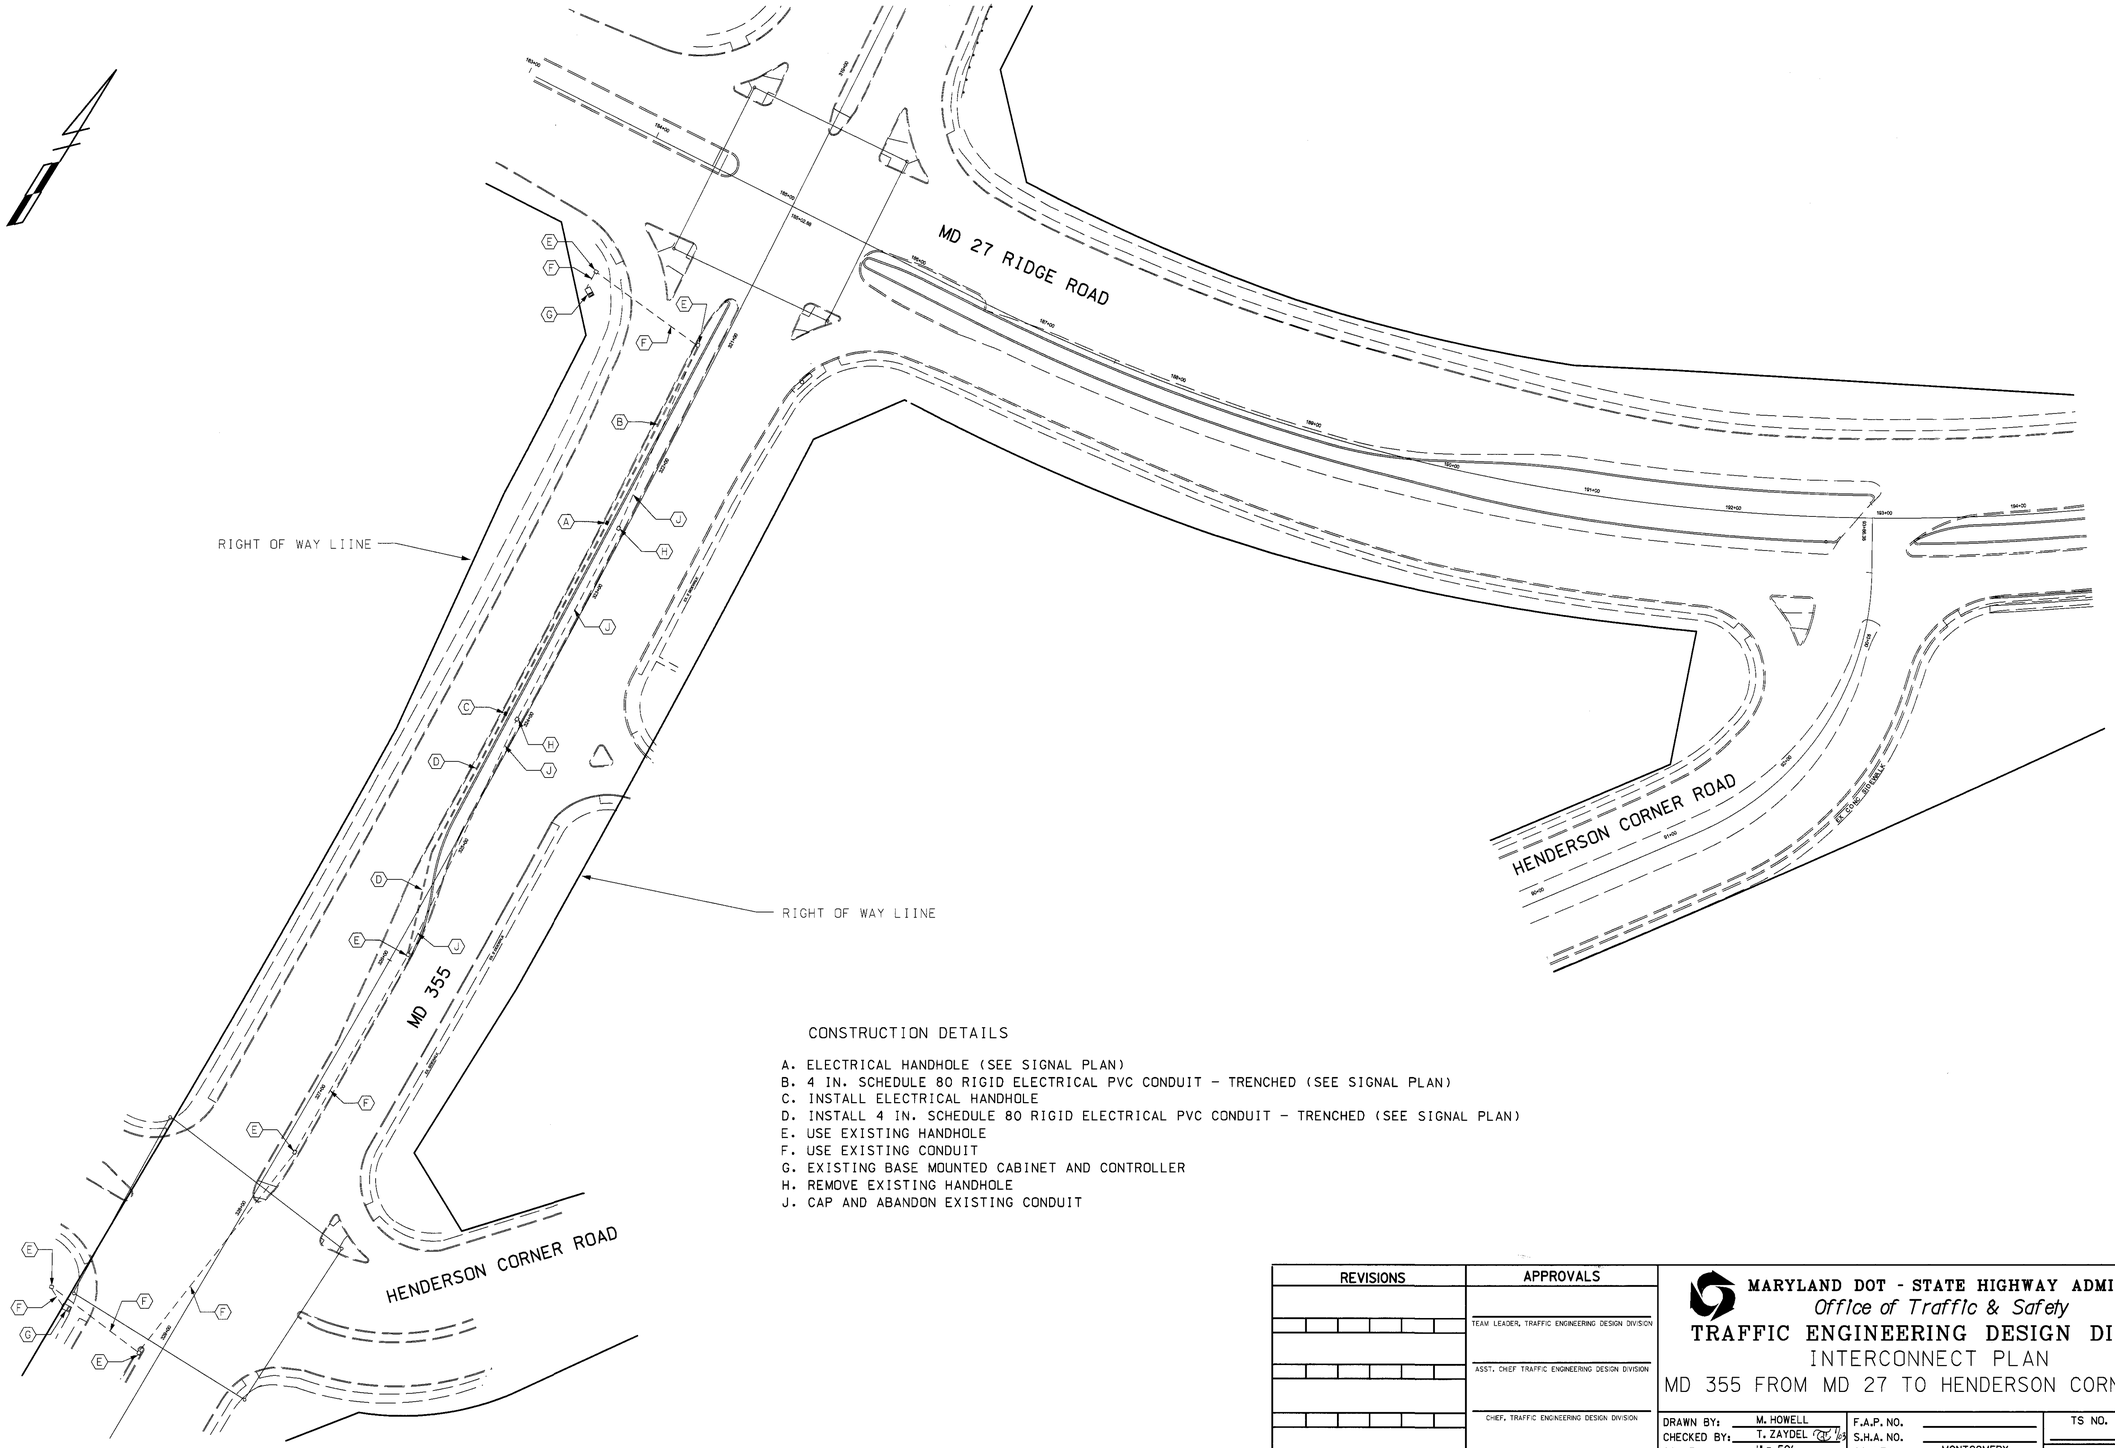

CONSTRUCTION DETAILS

A. ELECTRICAL HANDHOLE (SEE SIGNAL PLAN)
B. 4 IN. SCHEDULE 80 RIGID ELECTRICAL PVC CONDUIT - TRENCHED (SEE SIGNAL PLAN)
C. INSTALL ELECTRICAL HANDHOLE
D. INSTALL 4 IN. SCHEDULE 80 RIGID ELECTRICAL PVC CONDUIT - TRENCHED (SEE SIGNAL PLAN)
E. USE EXISTING HANDHOLE
F. USE EXISTING CONDUIT
G. EXISTING BASE MOUNTED CABINET AND CONTROLLER
H. REMOVE EXISTING HANDHOLE
J. CAP AND ABANDON EXISTING CONDUIT

REVISIONS	APPROVALS
	TEAM LEADER, TRAFFIC ENGINEERING DESIGN DIVISION
	ASST. CHIEF TRAFFIC ENGINEERING DESIGN DIVISION
	CHIEF, TRAFFIC ENGINEERING DESIGN DIVISION
	DIRECTOR, TRAFFIC & SAFETY

MARYLAND DOT - STATE HIGHWAY ADMINISTRATION
Office of Traffic & Safety
TRAFFIC ENGINEERING DESIGN DIVISION
INTERCONNECT PLAN
MD 355 FROM MD 27 TO HENDERSON CORNER ROAD

DRAWN BY:	M. HOWELL	F.A.P. NO.		TS NO.	SHEET NO.
CHECKED BY:	T. ZAYDEL	S.H.A. NO.			
SCALE:	1" = 50'	COUNTY:	MONTGOMERY	T.I.M.S. NO.	___ OF ___
DATE:	8-29-02	LOG MILE:			

m:\md 27\ic1.dgn Nov. 14, 2002 10:21:56