DRILL HOLES

BORDER REV: DATE: June 1, 2004

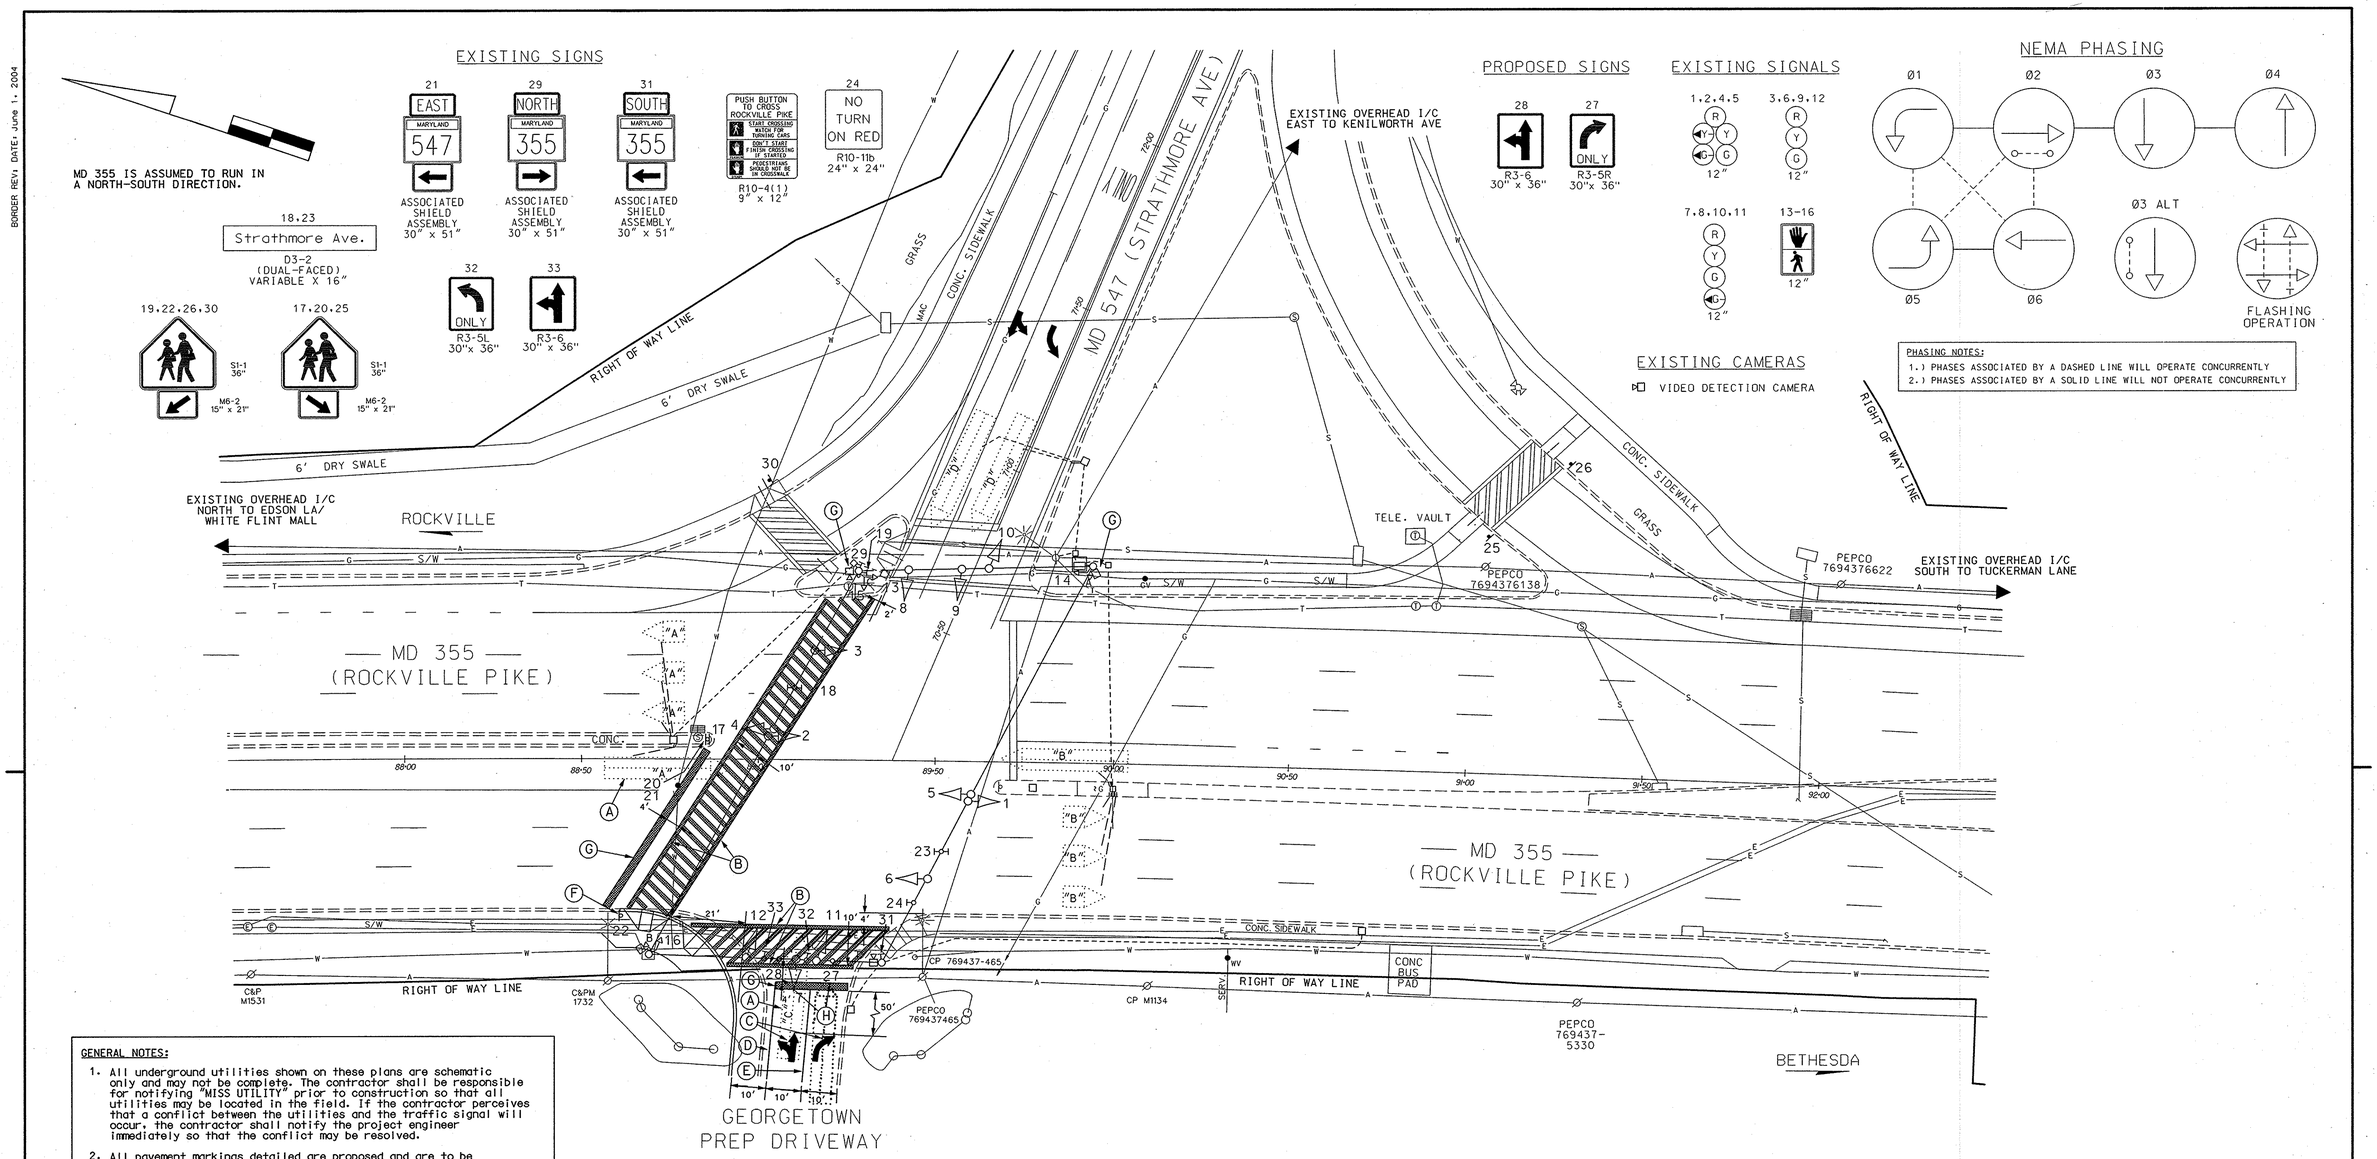

GENERAL NOTES:

1. All underground utilities shown on these plans are schematic only and may not be complete. The contractor shall be responsible for notifying "MISS UTILITY" prior to construction so that all utilities may be located in the field. If the contractor perceives that a conflict between the utilities and the traffic signal will occur, the contractor shall notify the project engineer immediately so that the conflict may be resolved.
2. All pavement markings detailed are proposed and are to be installed in accordance with SHA standards. Proposed crosswalks are to be centered on handicap ramps unless otherwise noted.
3. For quantities not shown on this plan, see Entrance Widening Paving and Construction Plan.

CONSTRUCTION DETAILS

A. Adjust detection zone of video detection cameras.
B. Install 12" white heat applied permanent preformed thermoplastic pavement marking (crosswalk).
C. Install heat applied white permanent preformed thermoplastic pavement marking arrows.
D. Install 5" double yellow lead free reflective thermoplastic pavement marking.
E. Install 5" white lead free reflective thermoplastic pavement marking.
F. Relocate existing sign pole and School Crossing sign.
G. Install 24" white heat applied permanent preformed thermoplastic pavement marking (stopline).
H. Install proposed overhead signs on existing span wire.

GEOMETRIC LEGEND
PROPOSED
EXISTING

LEGEND OF UNDERGROUND AND OVERHEAD UTILITIES
AERIAL CABLE — A — A —
ELECTRIC — E — E —
TELEPHONE — T — T —
GAS — G — G —
SEWER — S — S —
WATER — W — W —
CABLE TV — TV — TV —

GOROVE/SLADE ASSOCIATES, INC.
1140 CONNECTICUT AVE. NW, SUITE 700
WASHINGTON, DC 20036
PHONE: (202) 296-8625
FAX: (202) 785-1276

APPROVALS
ORIGINAL ON FILE
TEAM LEADER
ASST. DIV. CHIEF
DIVISION CHIEF
OFFICE DIRECTOR

REVISIONS
E 3/3/2006 WIDEN GEO. PREP DRIVE. MODIFIED PAVEMENT MARKING
CHT
D 6/2005 TIMS NO.: 6590 REPLACE LOOP DETECTION WITH VIDEO CAMERAS SHA NO.: AT7245185
JWA | JAH | DAZ
C 3-19-02 SHA NO.: SPLIT SIDE STREETS, REPLACE DETECTION AND SIGNAL HEADS
RRZ | MAR | DAZ | BKK

PLOTTED: #DATETIME#
FILE: #FILE#

STATE OF MARYLAND
DEPARTMENT OF TRANSPORTATION
STATE HIGHWAY ADMINISTRATION

MD 355 (ROCKVILLE PIKE) AND MD 547 (STRATHMORE AVE) / GEORGETOWN PREP GARRETT PARK, MARYLAND

SCALE 1"= 20' DATE 9-13-78 CONTRACT NO.
DESIGNED BY M.V.R. COUNTY MONTGOMERY
DRAWN BY W.S.W. LOGMILE 15035505.27
CHECKED BY TIMS No: HGHO
F.A.P. NO.
DRAWING NO. 4175-E OF SHEET NO. 1 OF 2