DIMENSION DIAGRAM

SCALE: 1"=10'

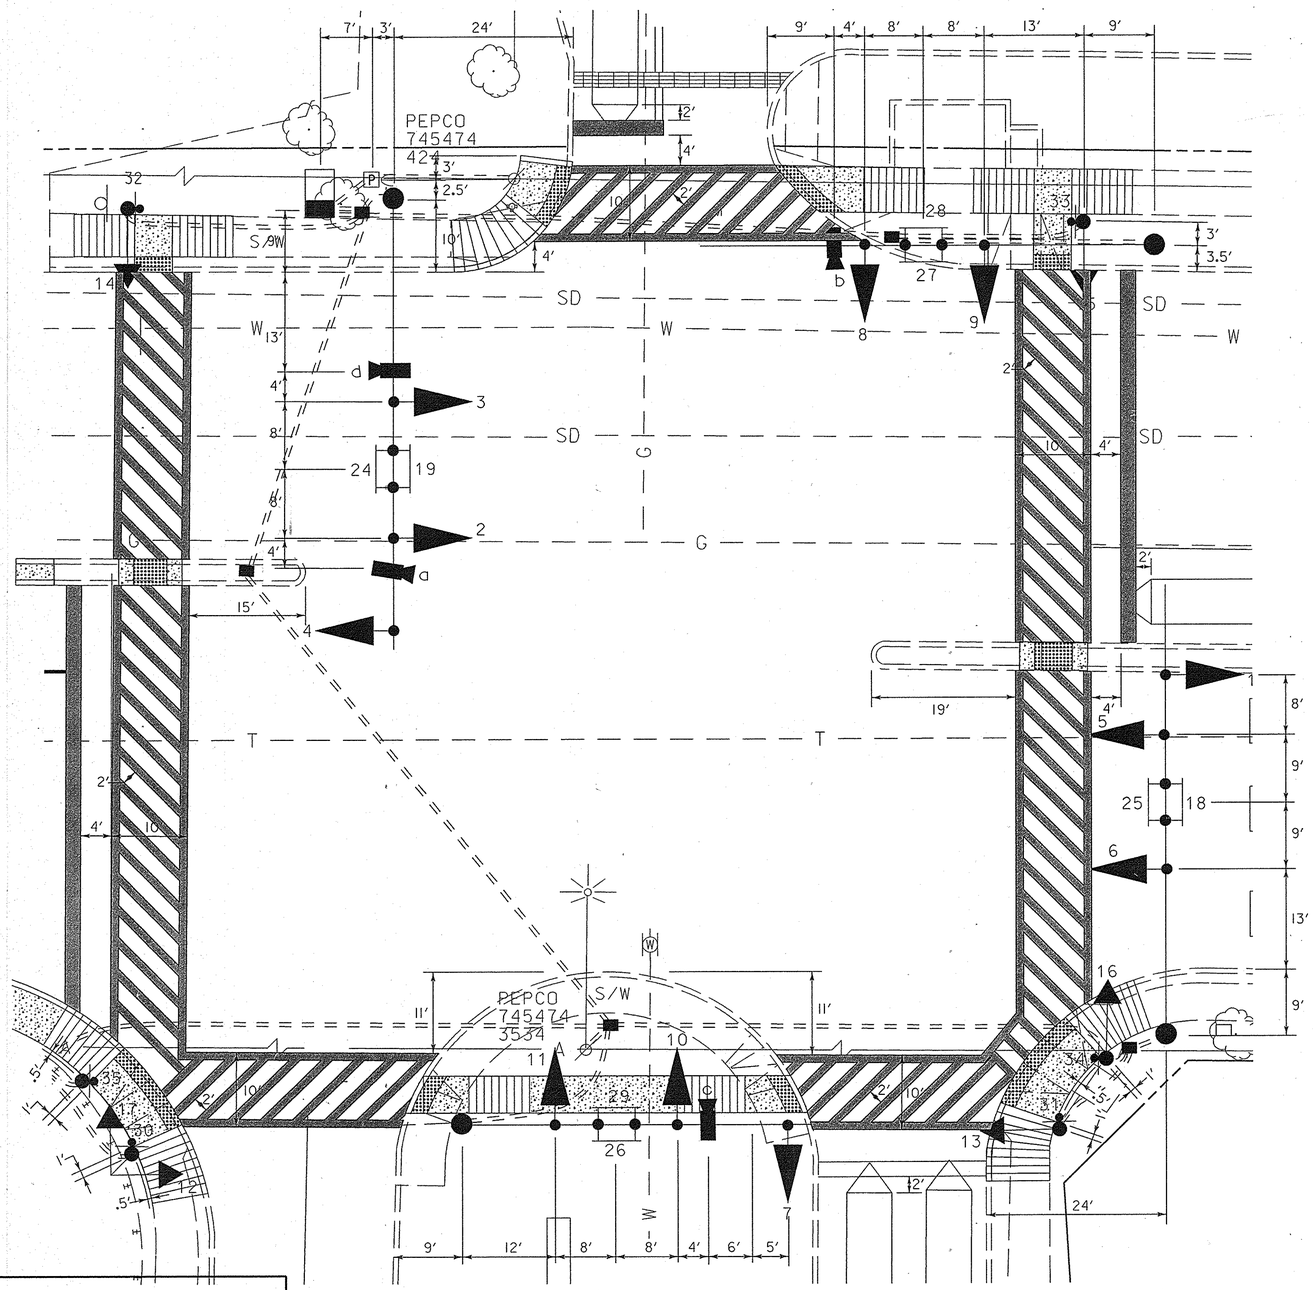

WIRING KEY

A B C D E F R	7-CONDUCTOR ELECTRICAL CABLE (NO. 14 A.W.G.)
G H J K L O P Q R T	5-CONDUCTOR ELECTRICAL CABLE (NO. 14 A.W.G.)
V Y Z AA DD EE	2-CONDUCTOR ELECTRICAL CABLE (NO. 14 A.W.G.)
JJ KK LL QQ	VIDEO CAMERA DETECTION LEAD-IN CABLE
MM	STRANDED BARE COPPER GROUND WIRE (NO.6 A.W.G.)
NN OO PP	1-CONDUCTOR ELECTRICAL CABLE (NO. 4 A.W.G.)
RR SS TT	1-CONDUCTOR, 250 KCML.CU. USE
+	- 3/4 IN. X 10 FT. GROUND ROD
IC	- EXISTING INTERCONNECT CABLE
PE	- PROPOSED UNDERGROUND ELECTRICAL SERVICE

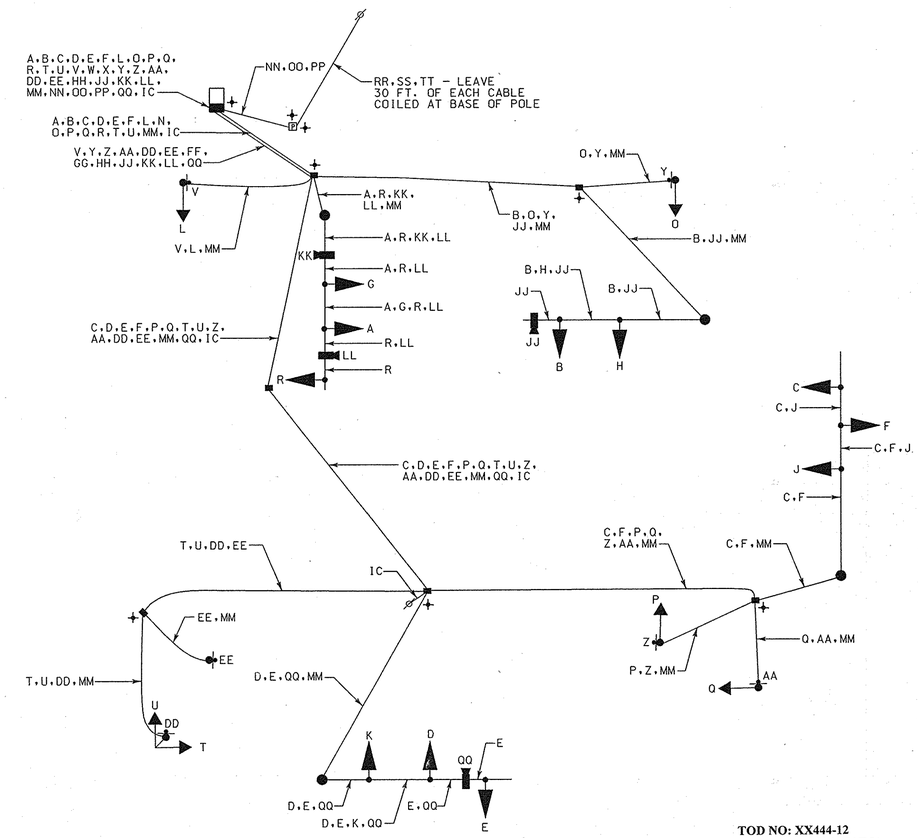

TOD NO: XX444-12
SHA NO: MO526A56/B56
MD 355@ EDUCATION BLD

STATE OF MARYLAND
DEPARTMENT OF TRANSPORTATION
STATE HIGHWAY ADMINISTRATION

OFFICE OF TRAFFIC & SAFETY
TRAFFIC ENGINEERING DESIGN DIVISION

MD 355 (Frederick Avenue) and

Education Boulevard

GENERAL INFORMATION SHEET

SCALE NONE ADVERTISED DATE 5/1/2008 CONTRACT NO. AT9105185

DESIGNED BY B. DONOWAY
DRAWN BY B. DONOWAY
CHECKED BY N. LEARY 5/08
F.A.P. NO.

COUNTY Montgomery
LOGMILE 15035513.85
TIMS NO. H639
TOD NO.

TS NO. 2542C | DRAWING TSP – 2 OF 3 | SHEET NO. 2 OF 3

Whitman, Requardt and Associates, LLP
801 South Caroline Street
Baltimore, Maryland 21231
(410) 235-3450

Whitman, Requardt and Associates, LLP
Engineers, Architects and Planners
801 South Caroline Street
Baltimore, Maryland 21231
410-235-3450

PLOTTED: 05-01-2008
FILE: n:\31556-050\cadd\pSG-N002_h639.dgn

BY: jrasmussen