EXISTING SIGNALS TO BE BAGGED

19,22,23,24,25,26

EXISTING SIGNALS TO REMAIN

20,21

12"

1,2,4

8"

6,9

12"

3,5,7,8,10,11

EXISTING SIGNS TO REMAIN

12,13 — LEFT TURN YIELD ON GREEN — R10-12 (30"X36")

14,17 — ONLY — R3-5(R) (30"X36")

15 — R3-6(L) (30"X36")

16,18 — STATE LAW STOP FOR PEDESTRIANS IN CROSSWALK

27,28,29,30 — PUSH BUTTON TO CROSS ROOSEVELT AVE — R10-4 (6"X12")

NEMA PHASING

Ø1 Ø2 Ø4 Ø5 Ø6 Ø8 Ø4&Ø8 ALT.

FLASHING OPERATION

NOTE:
PHASES ASSOCIATED BY A DASHED LINE WILL OPERATE CONCURRENTLY.
PHASES ASSOCIATED BY A SOLID LINE WILL NOT OPERATE CONCURRENTLY.

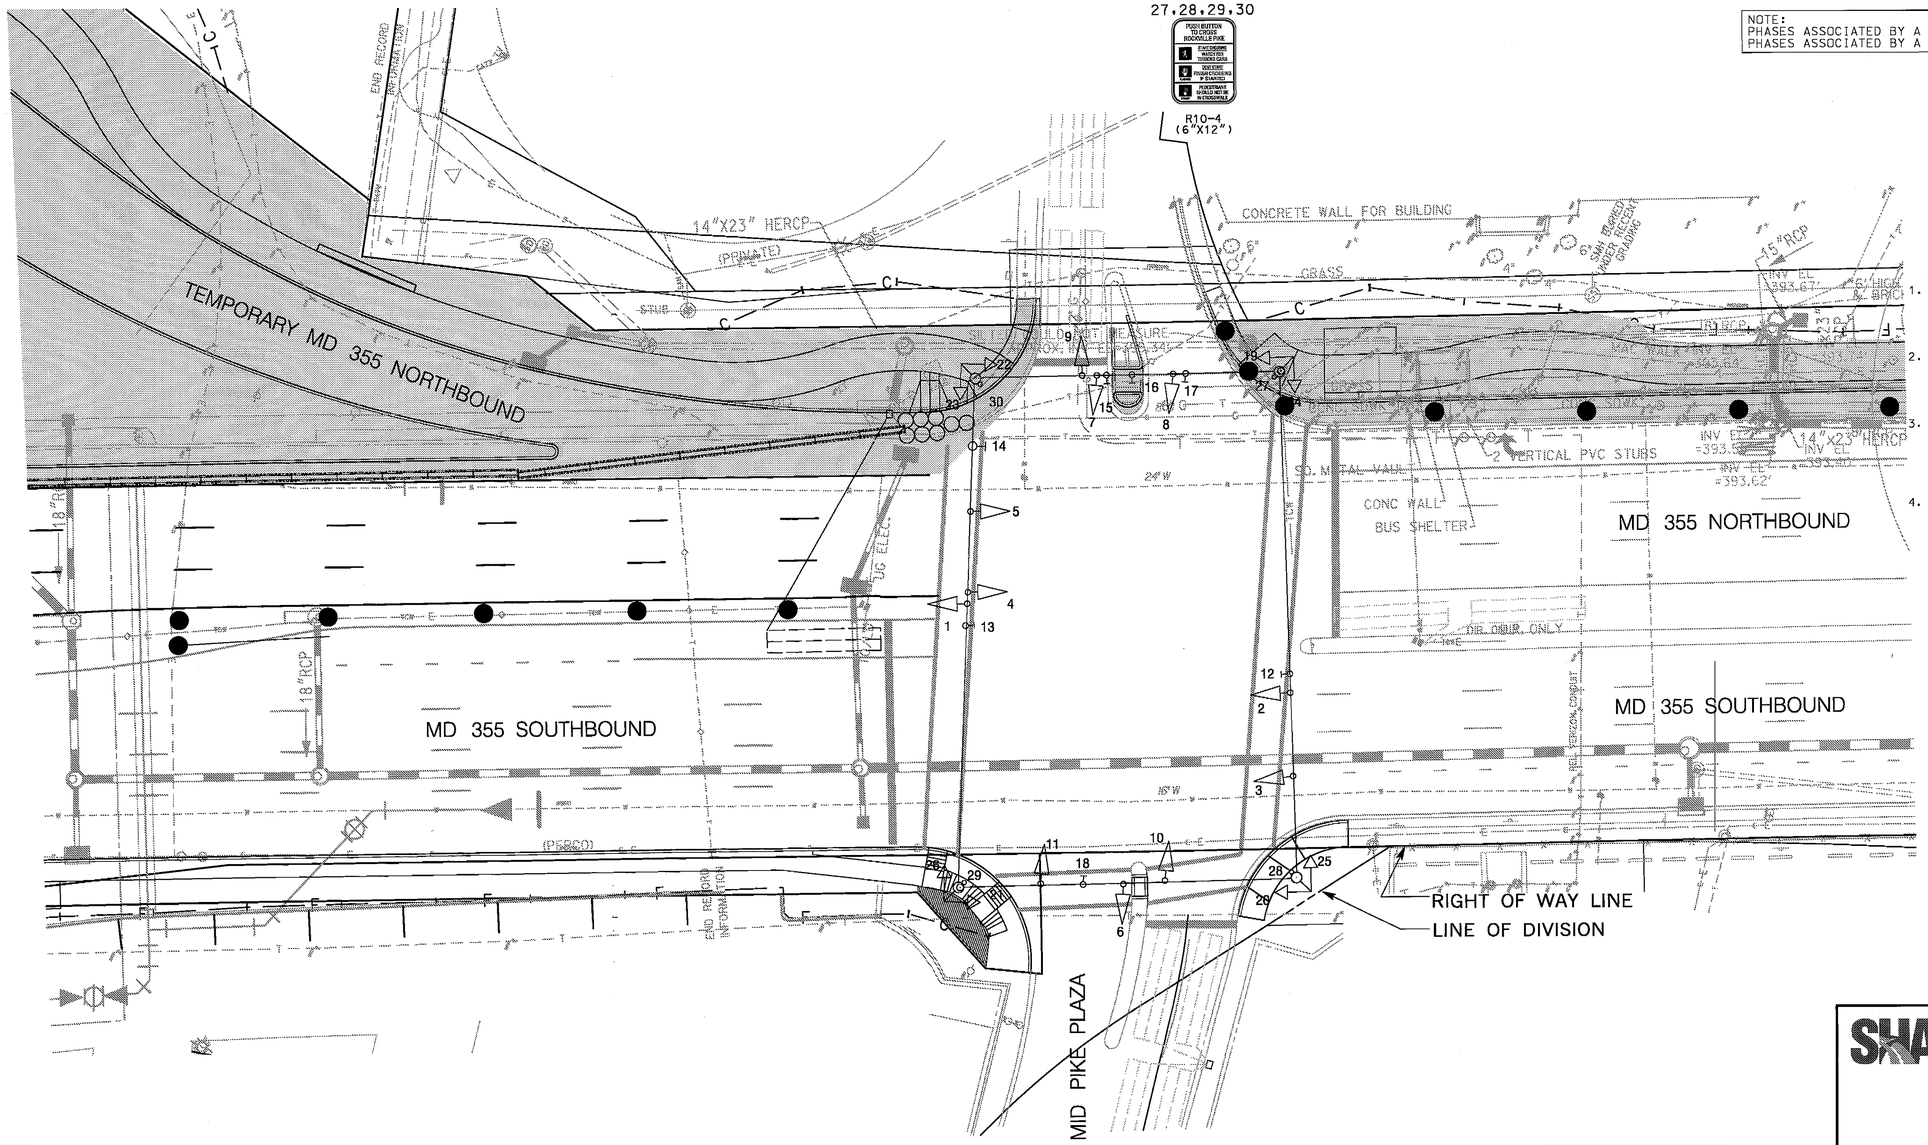

MD 355 IS ASSUMED TO RUN IN A NORTH-SOUTH DIRECTION

GENERAL NOTES:

1. FOR TEMPORARY PAVEMENT MARKINGS REFER TO THE MAINTENANCE OF TRAFFIC PLANS, OTHER THAN THOSE DETAILED ON THE PLAN. ALL PAVEMENT MARKINGS SHALL BE INSTALLED IN ACCORDANCE WITH MSHA STANDARDS.
2. THE CONTRACTOR SHALL BE RESPONSIBLE FOR TERMINATING ALL SIGNAL CABLE TO THE APPROPRIATE TERMINALS AND PROPERLY LABLE EACH CABLE.
3. THE CONTRACTOR SHALL VERIFY ALL UNDERGROUND UTILITIES PRIOR TO INSTALLING PROPOSED SIGNAL EQUIPMENT. IF ANY UTILITY CONFLICTS SHOULD ARISE, THE CONTRACTOR SHALL CONTACT THE PROJECT ENGINEER.
4. CONTRACTOR SHALL MAINTAIN SAFE PEDESTRIAN CROSSING PATHS IN ACCORDANCE WITH MUTCD DURING ALL PHASES OF CONSTRUCTION.

NO WORK THIS STAGE

KCI TECHNOLOGIES
ENGINEERS
PLANNERS
SCIENTISTS
CONSTRUCTION MANAGERS
10 NORTH PARK DRIVE
HUNT VALLEY, MD 21030
PHONE: (410) 316-7800
FAX: (410) 316-7817
www.kci.com

BY: Ardalan Faghri Division: 0101 Transportation

STATE OF MARYLAND
DEPARTMENT OF TRANSPORTATION
STATE HIGHWAY ADMINISTRATION
OFFICE OF TRAFFIC & SAFETY
TRAFFIC ENGINEERING DESIGN DIVISION

MD 355 AT MID PIKE PLAZA

PHASE 2, STAGE 3

TEMPORARY TRAFFIC SIGNAL PLAN

APPROVALS	REVISIONS
TEAM LEADER	
ASST. DIV. CHIEF	
DIVISION CHIEF	
OFFICE DIRECTOR	

ORIGINAL ON FILE

A MD 355 INTERCHANGE 02/2009
CONSTRUCTION SHA M08305171
KCI

SCALE 1" = 20' DATE 9/11/1986 CONTRACT NO. BW-944-801-312

DESIGNED BY
DRAWN BY TOM ZAYDEL
CHECKED BY Dennis Doda 3/4/09
FAP NO.

COUNTY MONTGOMERY
LOGMILE 15035506.50
TIMS NO.
TOD NO.

TS NO. 2250A | DRAWING SP - 17 OF 41 | SHEET NO. 21 OF 84

PLOTTED: "03:47 PM on Friday, February 20, 2009"
FILE: M:\2007\0707070.dp\drawings\gSG-P2302_MD355.dgn