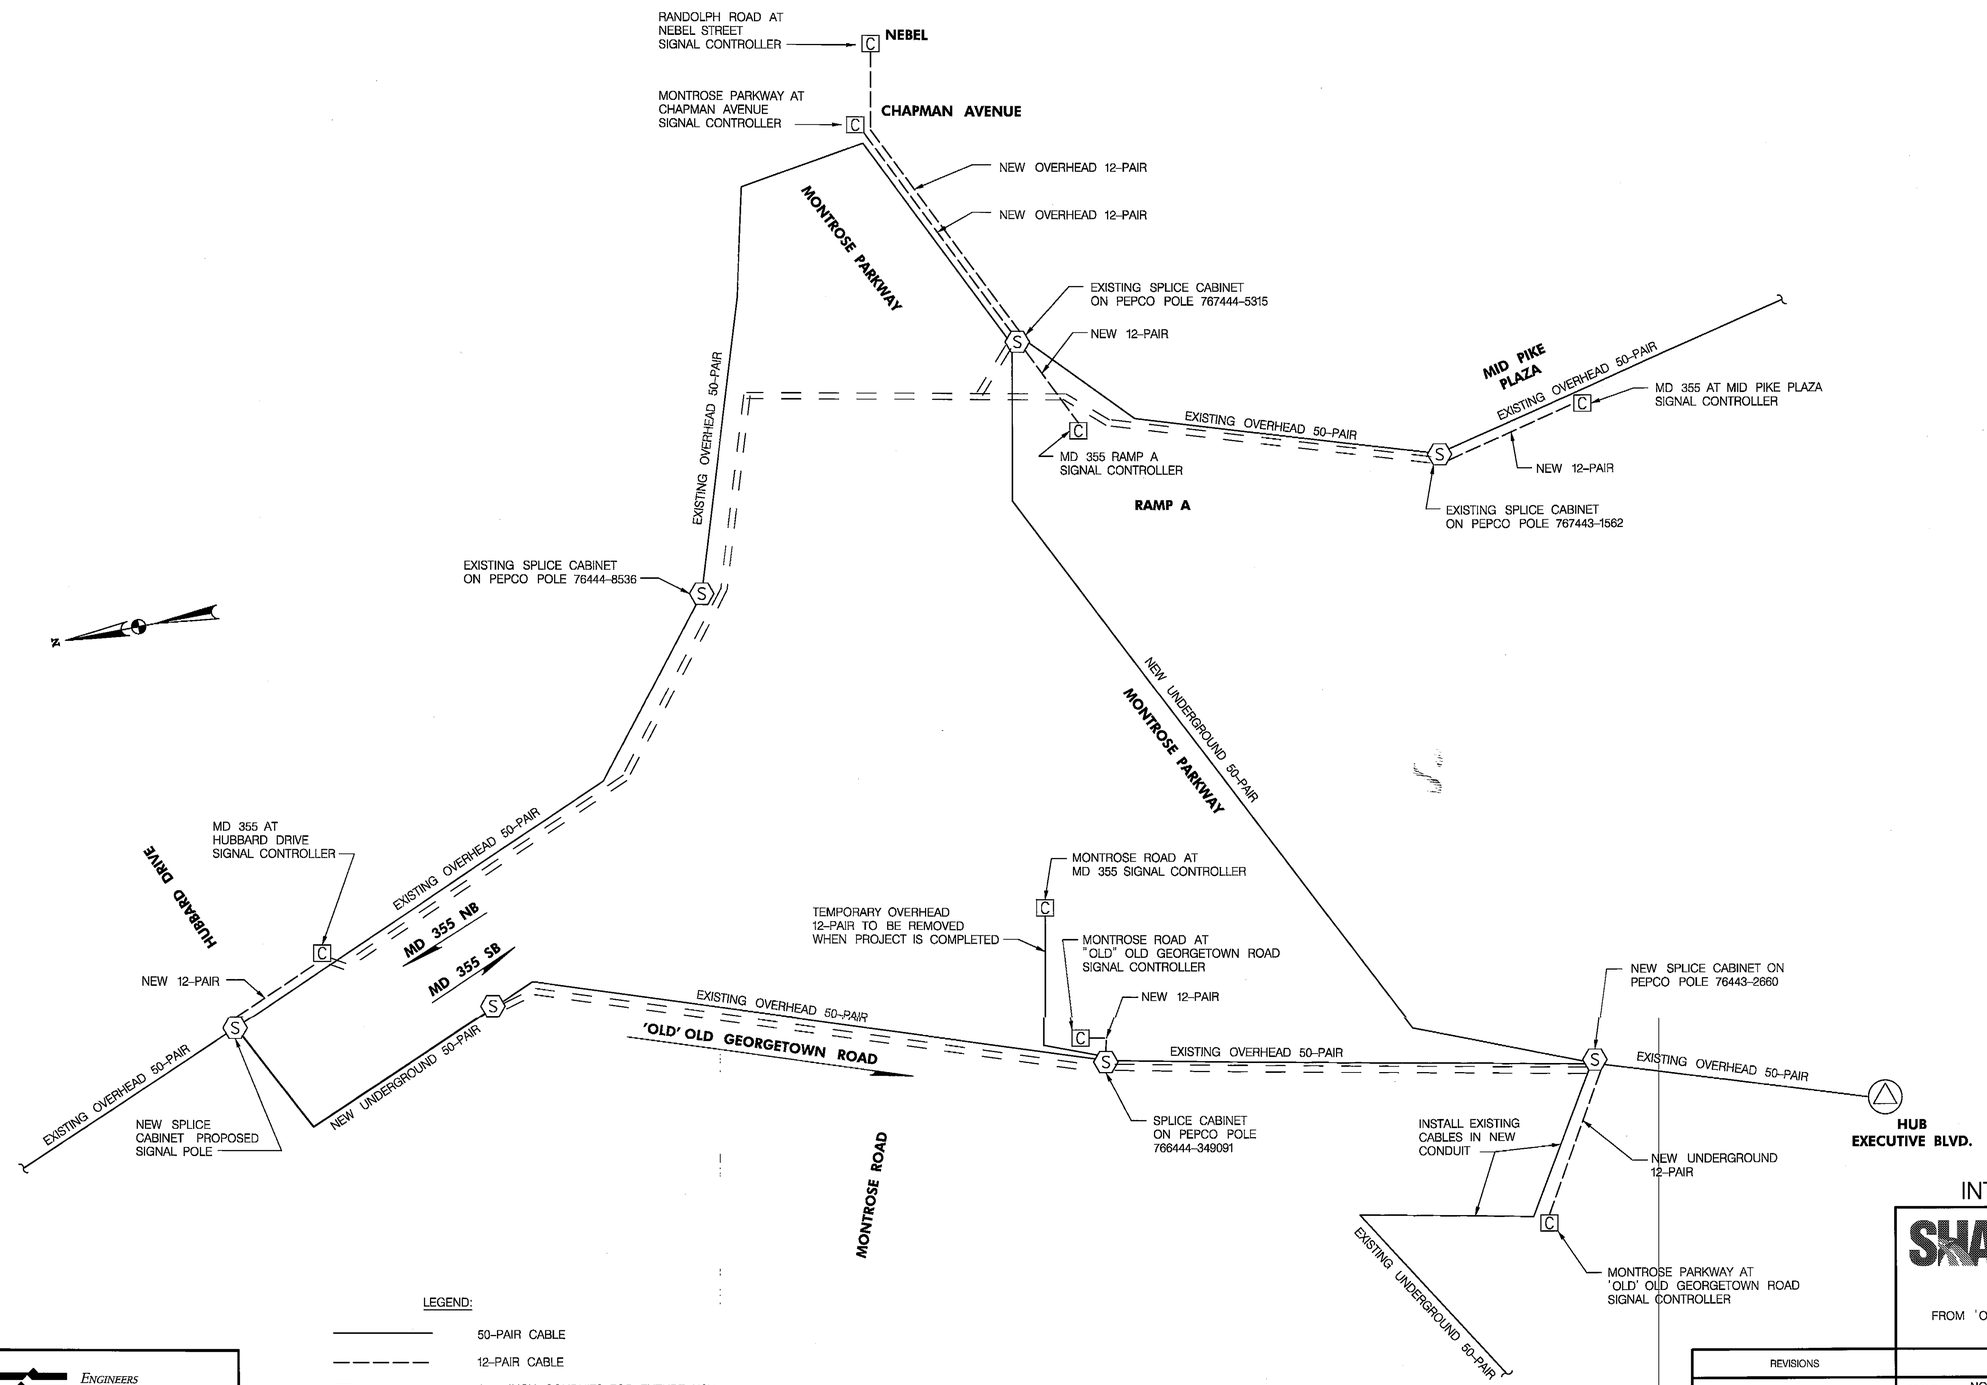

LEGEND:

———	50-PAIR CABLE
— — — —	12-PAIR CABLE
= = =	2- 4 INCH CONDUITS, FOR FUTURE USE
C	SIGNAL CONTROLLER
S	SPLICE BOX

INTERCONNECT SCHEMATIC

STATE OF MARYLAND
DEPARTMENT OF TRANSPORTATION
STATE HIGHWAY ADMINISTRATION

OFFICE OF TRAFFIC & SAFETY
TRAFFIC ENGINEERING DESIGN DIVISION

MD 355 AT MONTROSE RD / RANDOLPH RD
FROM 'OLD' OLD GEORGETOWN RD TO MAPLE / CHAPMAN AVE
(DESIGN BUILD)

REVISIONS

INTERCONNECT PLAN

SCALE NONE DATE N/A CONTRACT NO. M08305171

DESIGNED BY AMH COUNTY MONTGOMERY
DRAWN BY RGG LOGMILE 6.0-7.0
CHECKED BY JFL JAH 3/14/09 TIMS NO. G248
FAP NO. AC-STP-HP-1334(001)E TOD NO.

DRAWING NO. IC-5 OF 5 SHEET NO. 50 OF 84

PLOTTED: "03:54 PM on Friday, February 20, 2009"
FILE: M:\2007\0107077O.db\drawings\p5G-C205_md355.dgn

KCI TECHNOLOGIES
ENGINEERS
PLANNERS
SCIENTISTS
CONSTRUCTION MANAGERS
10 NORTH PARK DRIVE
HUNT VALLEY, MD 21030
PHONE: (410) 316-7800
FAX: (410) 316-7817
www.kci.com

BY: Ardalan Faghri Division: 0101 Transportation