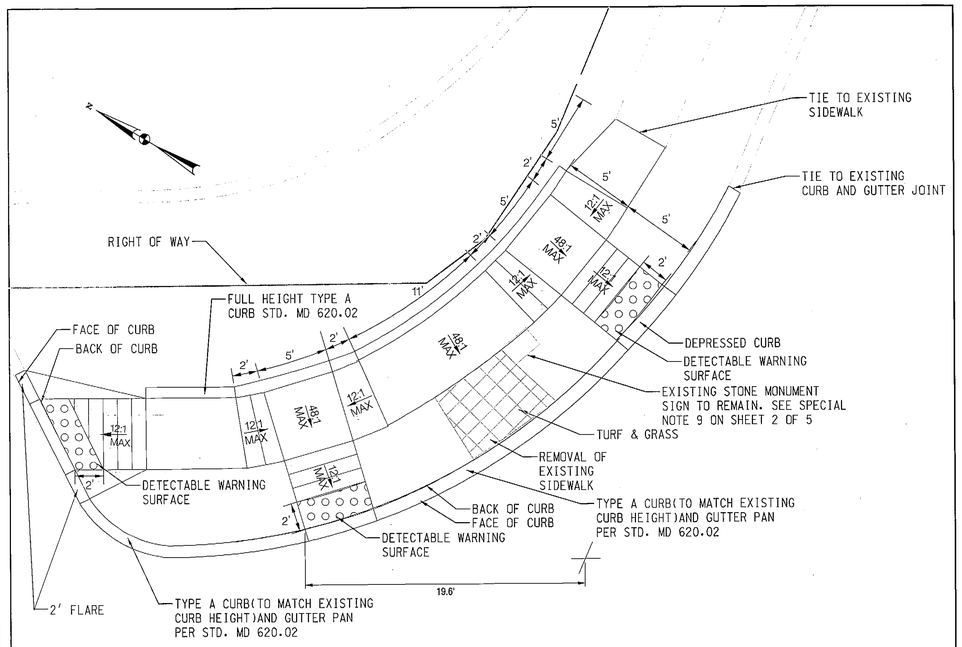

DETAIL – NORTHEAST CORNER

NOTE:
REFER TO STD. MD 655.13 FOR ADDITIONAL DETAIL

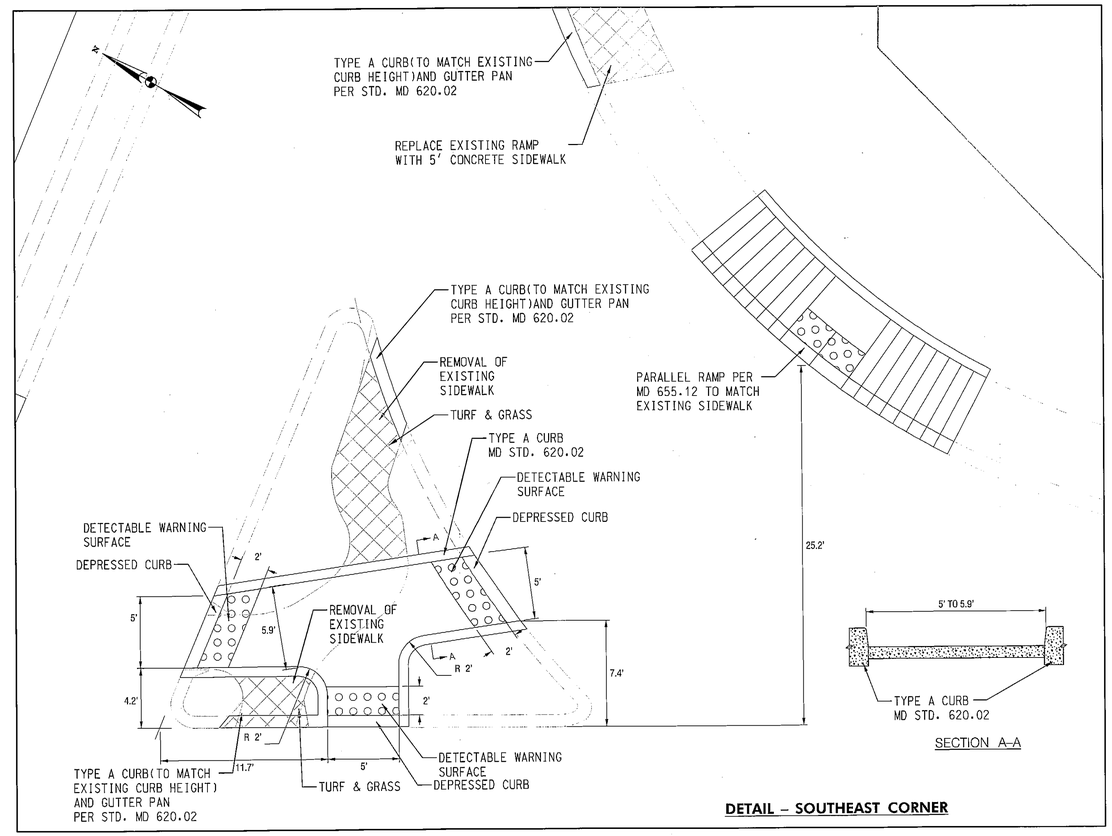

DETAIL – SOUTHEAST CORNER

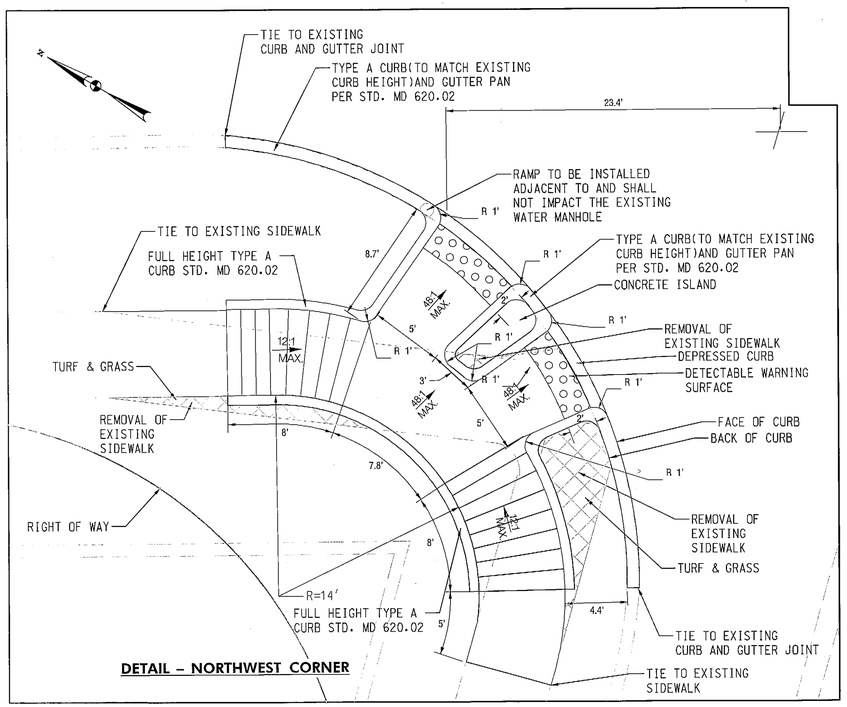

DETAIL – NORTHWEST CORNER

DETAIL – SOUTHWEST CORNER

NOTE:
REFER TO STD. MD 655.13 FOR ADDITIONAL DETAIL

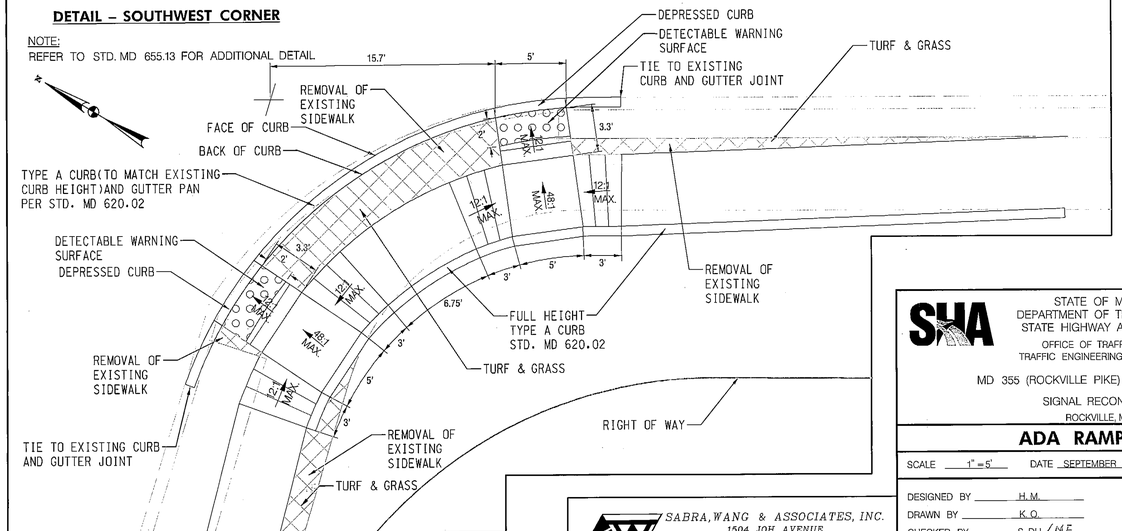

TOD NO: XX655-11
SHA NO: M0972857
MD 355 @ Edmonston Drive

STATE OF MARYLAND
DEPARTMENT OF TRANSPORTATION
STATE HIGHWAY ADMINISTRATION
OFFICE OF TRAFFIC & SAFETY
TRAFFIC ENGINEERING DESIGN DIVISION

MD 355 (ROCKVILLE PIKE) AT EDMONSTON DRIVE
SIGNAL RECONSTRUCTION
ROCKVILLE, MARYLAND

ADA RAMP DETAILS

SCALE 1" = 5' DATE SEPTEMBER 2011 CONTRACT NO. XX6555185

DESIGNED BY H. M. COUNTY MONTGOMERY
DRAWN BY K. O. LOGMILE 15035508.44
CHECKED BY S. DU / MF T.I.M.S. NO. J550
F.A.P. NO. TOD NO.

TS NO. 1074B DRAWING OF SHEET NO. 4 OF 4

SABRA, WANG & ASSOCIATES, INC.
1504 30H AVENUE
SUITE 160
BALTIMORE, MD 21227
(410) 737-6564
WWW.SABRA-WANG.COM

PLOTTED: Wednesday, September 14, 2011 AT 05:38 PM
FILE: J:\DATA\J550\PS&E Files\TEDD Edit\pHD-D001_MD355EDM-OOTS.dgn

BY: HEMUI