F.H.W.A. REGION NO.	STATE	FED. AID PROJ. NO.	SHEET NO.	TOTAL SHEETS
3	MD.	M-5-113(1)	5	14

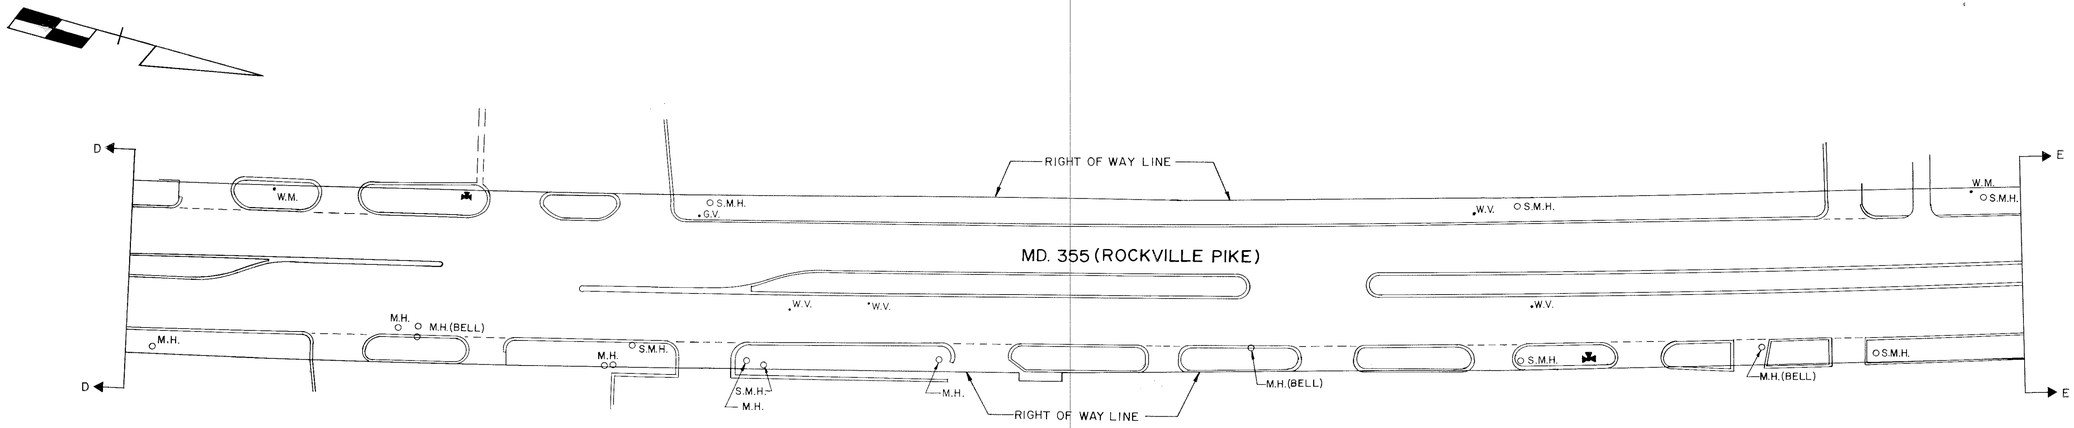

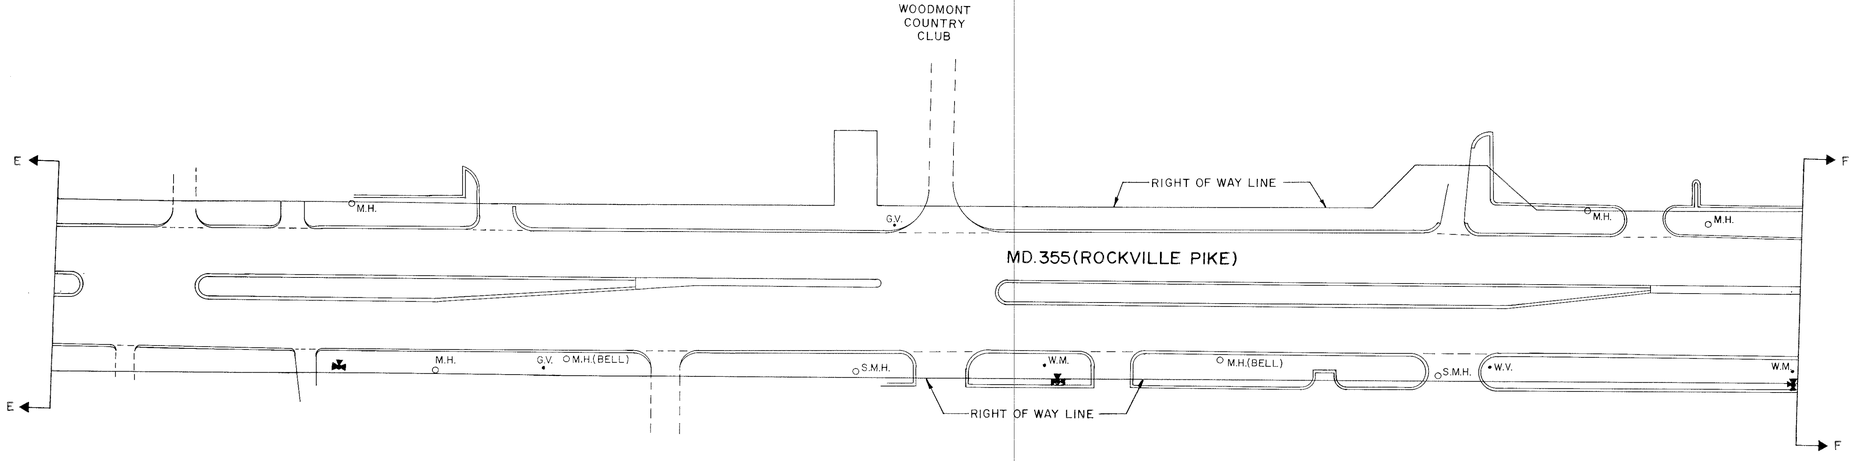

APPROVAL: REGIONAL TRAFFIC ENGINEER

APPROVAL: CHIEF-BUREAU OF TRAFFIC ENGINEERING 9/7/78

APPROVAL: ASS'T. CHIEF ENGINEER TRAFFIC 5-7-78

REVISIONS

STATE OF MARYLAND
DEPARTMENT OF TRANSPORTATION
STATE HIGHWAY ADMINISTRATION

TRAFFIC DIVISION – BUREAU OF TRAFFIC ENGINEERING

INTERCONNECT FOR MD 355 (FROM MD 187 TO EDMONSTON DR.)

SHEET 5 OF 14

SCALE 1" = 50' DATE 7/7/75 CONTRACT NO. M-294-501-385 F. A. P. NO. M-5-113(1)

DRAWN BY: I. HOROWITZ COUNTY: MONTGOMERY

DESIGNED BY: SIGNAL NO.:

CHECKED BY: 9/7/78

DRAWING NO. TS-1073X2

DRAWING 44-511 19927