F.H.W.A. REGION NO.	STATE	FED. AID PROJ. NO.	SHEET NO.	TOTAL SHEETS
3	MD.	HES-247-1(1)	5	9

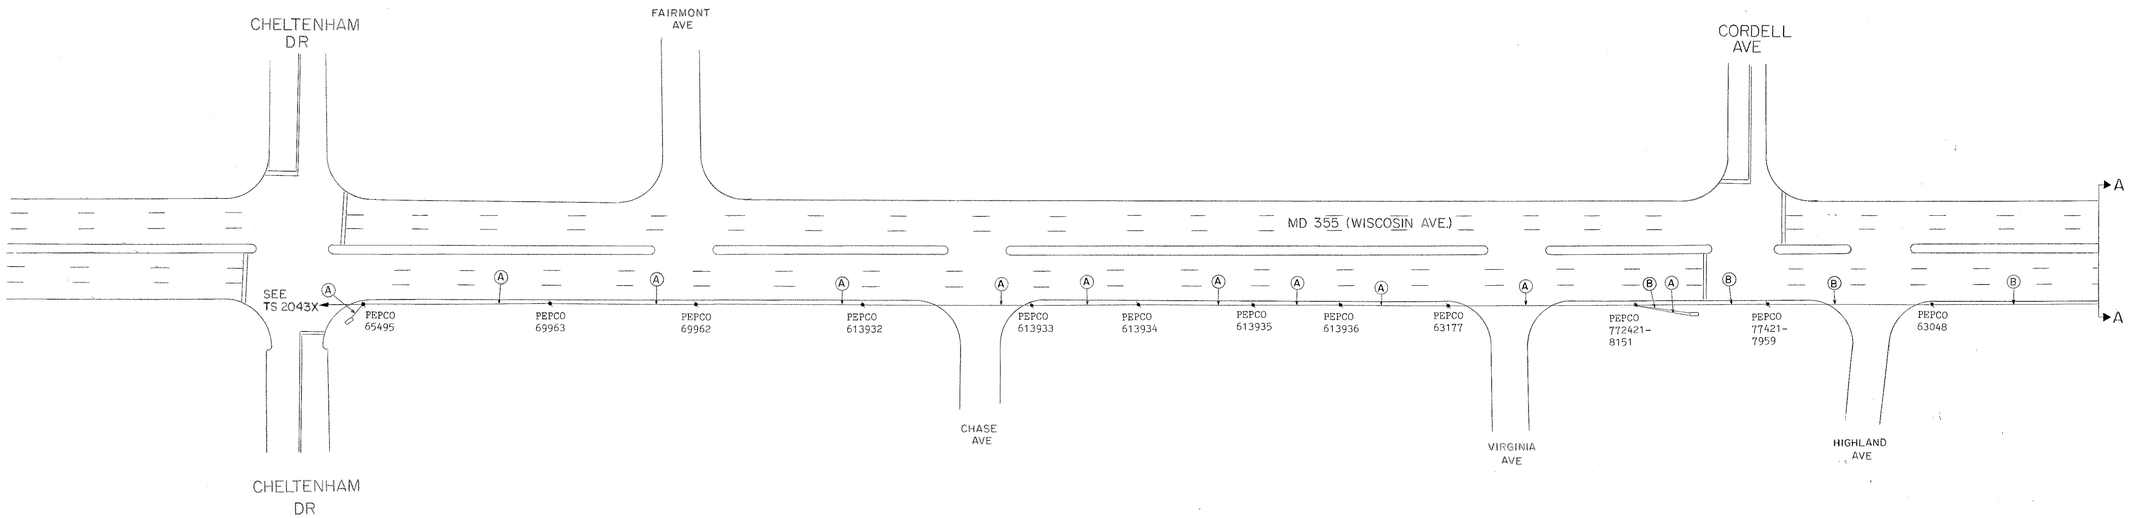

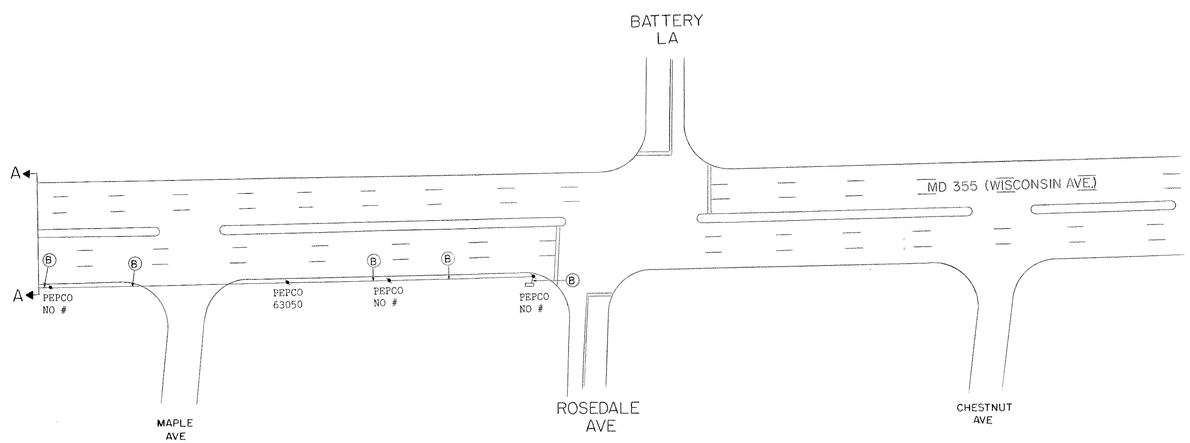

WIRING KEY

A-25 PAIR VOICE GRADE INTERCONNECT CABLE
B-25 PAIR VOICE GRADE INTERCONNECT CABLE

NOTE: Remove existing interconnect cable and install new cable in the same location.

	REVISIONS
APPROVAL: CHIEF SIGNAL DESIGN SECTION 9/8/85	
APPROVAL: DISTRICT TRAFFIC ENGINEER	
APPROVAL: CHIEF - BUREAU OF TRAFFIC ENGINEERING 4-3-85	
APPROVAL: DEPUTY CHIEF ENGINEER OFFICE OF TRAFFIC 4/4/85	

STATE OF MARYLAND
DEPARTMENT OF TRANSPORTATION
STATE HIGHWAY ADMINISTRATION
BUREAU OF TRAFFIC ENGINEERING
OFFICE OF TRAFFIC

INTERCONNECT PLAN FOR THE

MD 355 SYSTEM-BETHESDA

SCALE 1" = 50' DATE 1-25-84 CONTRACT NO. M-454-501-376

DRAWN BY: THOMAS ZAYDEL COUNTY: MONTGOMERY

DESIGNED BY: Thomas Zaydel SIGNAL NO.:

CHECKED BY: 4-3-85

DRAWING NO. TS-2043