F.H.W.A. REGION NO.	STATE	FED. AID PROJ. NO.	SHEET NO.	TOTAL SHEETS
3	MD.		3	7

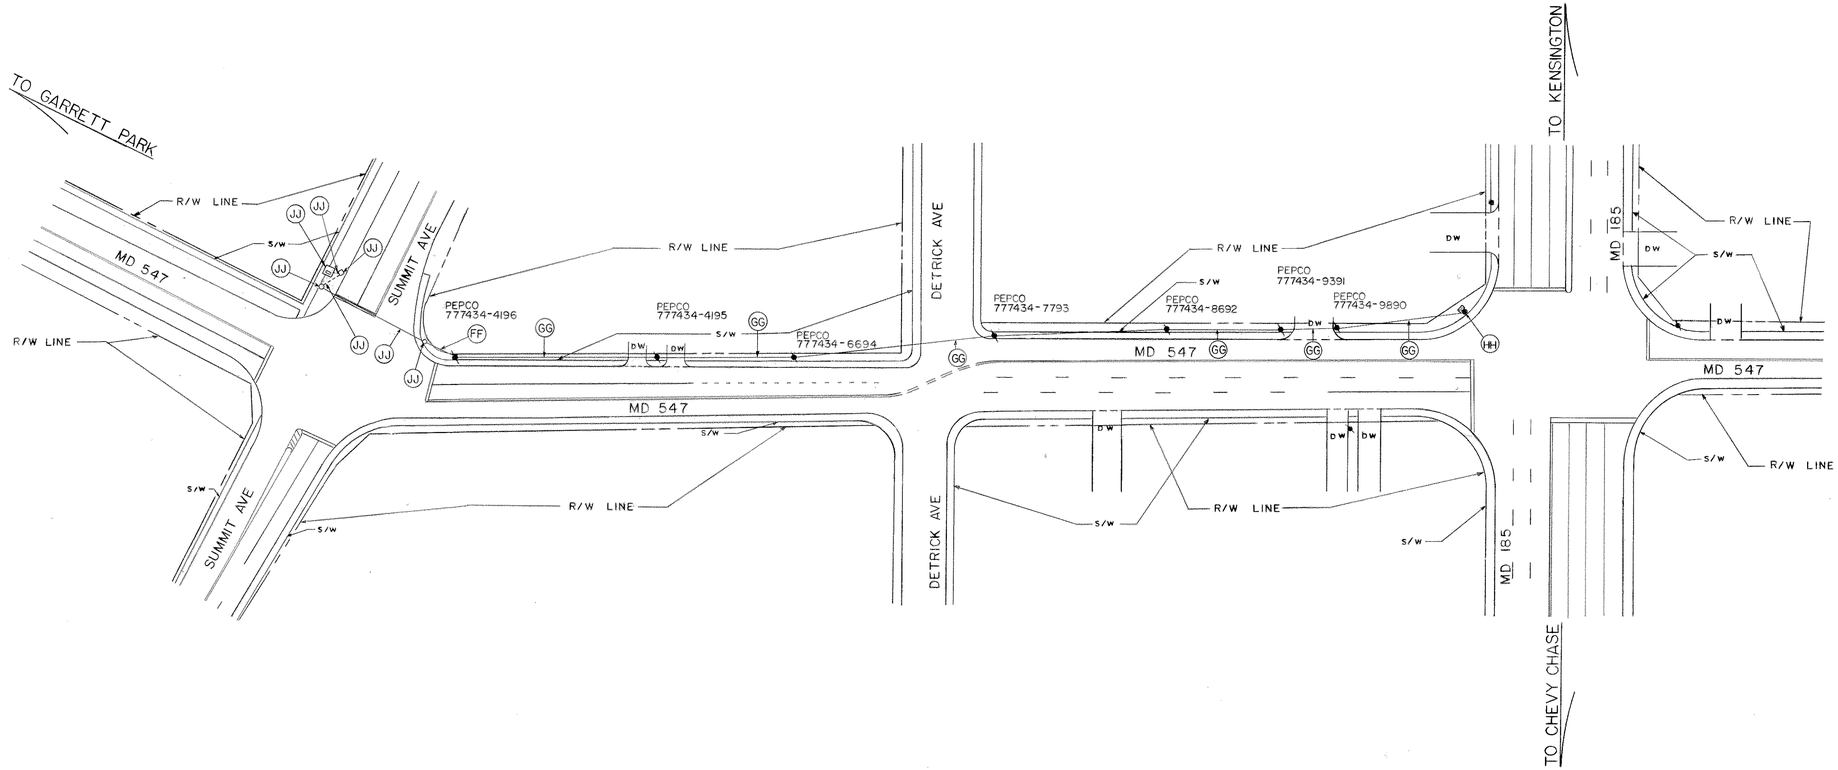

STREET TRAFFIC STUDIES, LTD.
Suite 295, Commercentre East
1777 Reisterstown Road
Baltimore, MD 21208

REVISIONS	APPROVALS
	CHIEF, SIGNAL DESIGN SECTION 10/21/86
	ASST. DISTRICT ENGINEER, TRAFFIC 10/22/86
	CHIEF, BUREAU OF TRAFFIC ENGINEERING 10-21-86
	DEPUTY CHIEF ENGINEER, OFFICE OF TRAFFIC 10/21/86

MARYLAND DEPARTMENT OF TRANSPORTATION
STATE HIGHWAY ADMINISTRATION - OFFICE OF TRAFFIC
BUREAU OF TRAFFIC ENGINEERING

INTERCONNECT PLAN
MD 547 FROM SUMMIT AVE TO MD 185
TOWN OF KENSINGTON

COUNTY: MONTGOMERY

DRAWN BY S. THACKER (FOR STS) DES. BY: R. ZACHERL (FOR STS)
CHK. BY: 10-21-86

F.A.P. NO. N/A
S.H.A. NO.

SCALE: 1" = 50' DATE: 8-6-86

TS/FILE NO. 471 X

SHEET NO. 2 OF 2