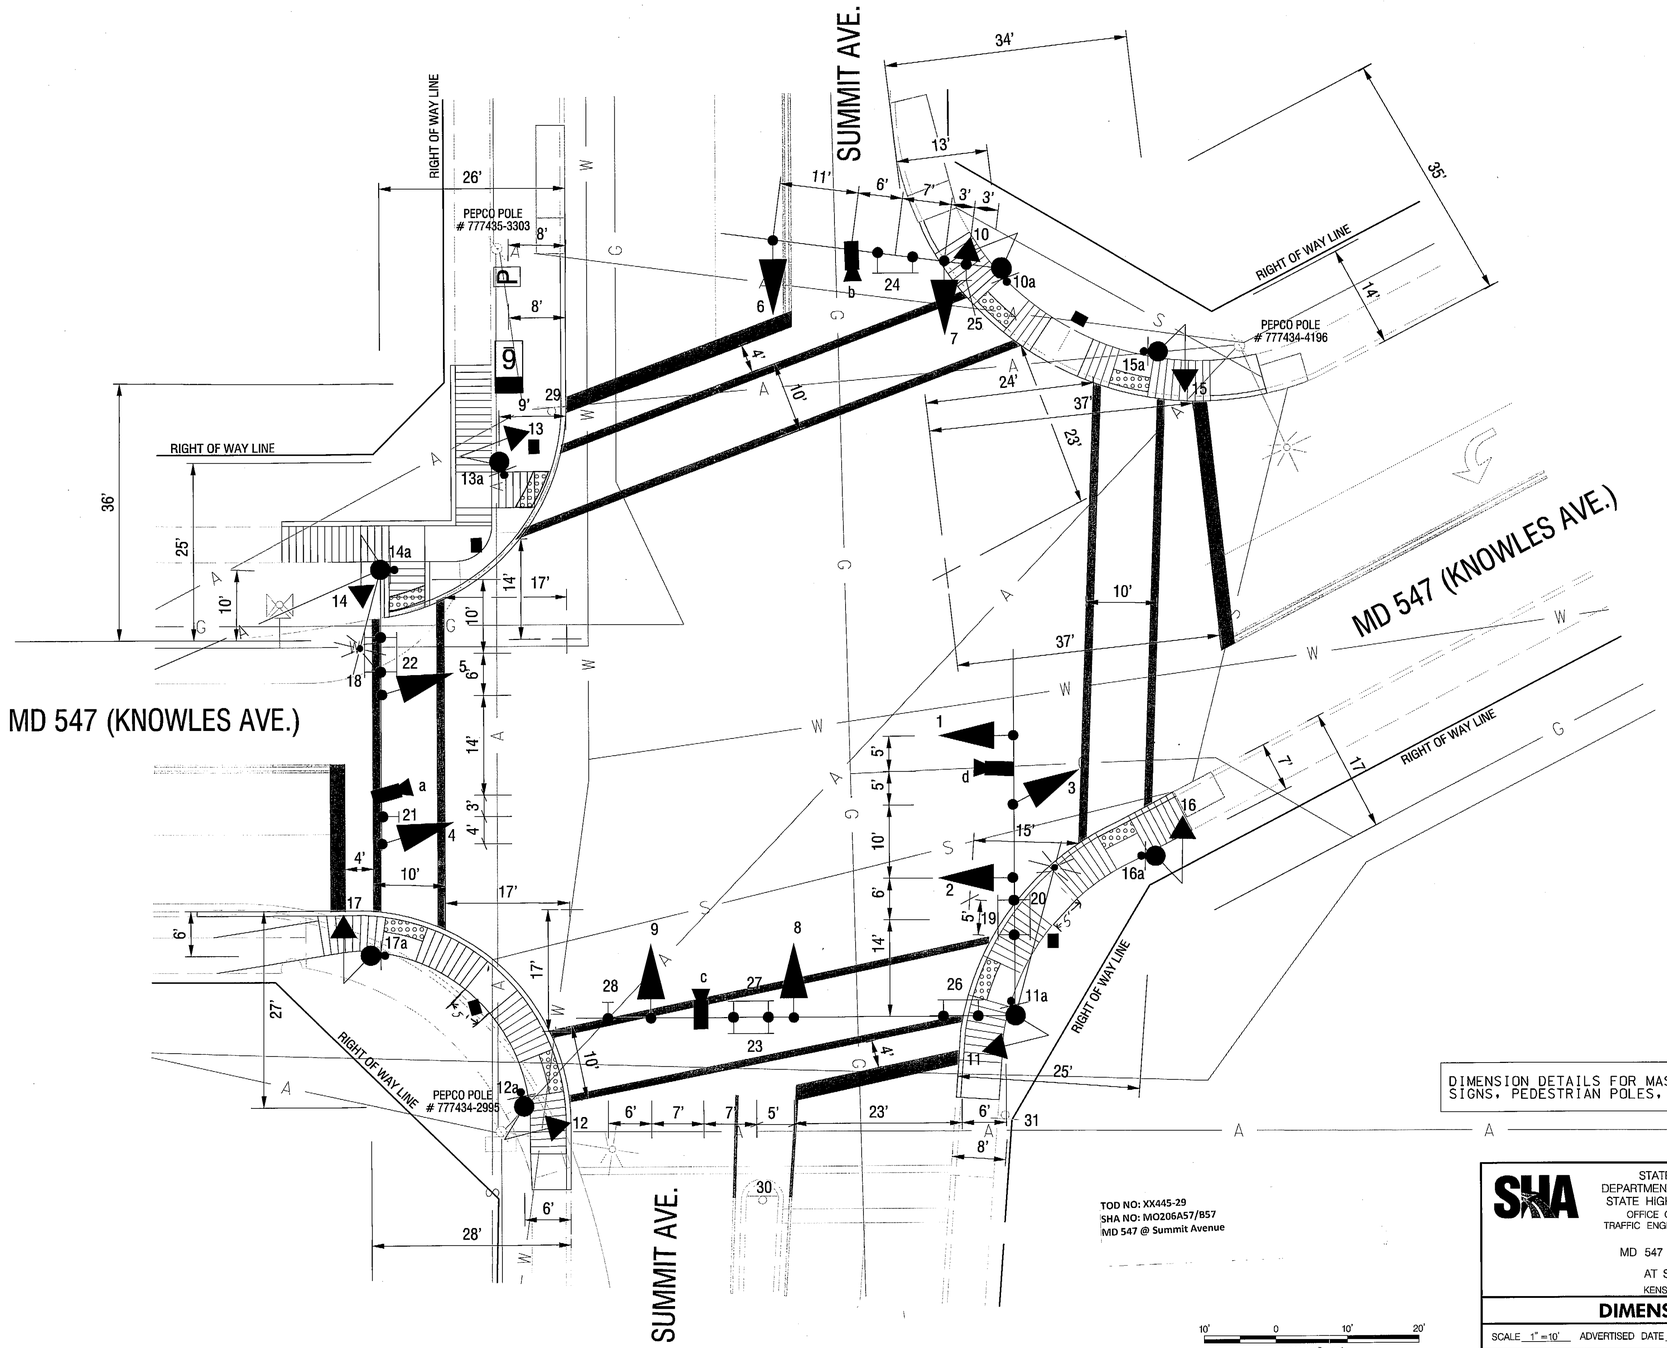

DIMENSION DETAILS FOR MAST ARMS, SIGNAL HEADS, SIGNS, PEDESTRIAN POLES, CROSSWALKS AND STOPLINES.

TOD NO: XX445-29
SHA NO: MO206A57/B57
MD 547 @ Summit Avenue

10' 0 10' 20'
SCALE: 1" = 10'

SABRA, WANG & ASSOCIATES, INC.
1504 JOH AVENUE
SUITE 160
BALTIMORE MD. 21227
(410) 737-6564
WWW.SABRA-WANG.COM

SHA

STATE OF MARYLAND
DEPARTMENT OF TRANSPORTATION
STATE HIGHWAY ADMINISTRATION
OFFICE OF TRAFFIC & SAFETY
TRAFFIC ENGINEERING DESIGN DIVISION

MD 547 (KNOWLES AVENUE)
AT SUMMIT AVENUE
KENSINGTON, MARYLAND

DIMENSION DETAILS

SCALE 1" = 10' ADVERTISED DATE JANUARY 2011 CONTRACT NO. XX4455185

DESIGNED BY	S. SMITH	COUNTY	MONTGOMERY
DRAWN BY	J. WOOD	LOGMILE	15054701.63
CHECKED BY	S.DU	TIMS NO.	I907
F.A.P. NO.	SEE TITLE SHEET	TOD NO.	

TS NO. 471A	DRAWING 3 OF 4	SHEET NO. OF	

PLOTTED: Wednesday, January 26, 2011 AT 11:20 AM
FILE: R:\2004\45 SHA BCS 2004-028 TEDD Traffic\Task 67 MD 547 at Summit Ave APS CPS\dwg\pSG-P001B_MD547SA.dgn

BY: Sdu -