F.H.WA. REGION NO.	STATE	FED. AID PROJ. NO.	SHEET NO.	TOTAL SHEETS
3	MD.			

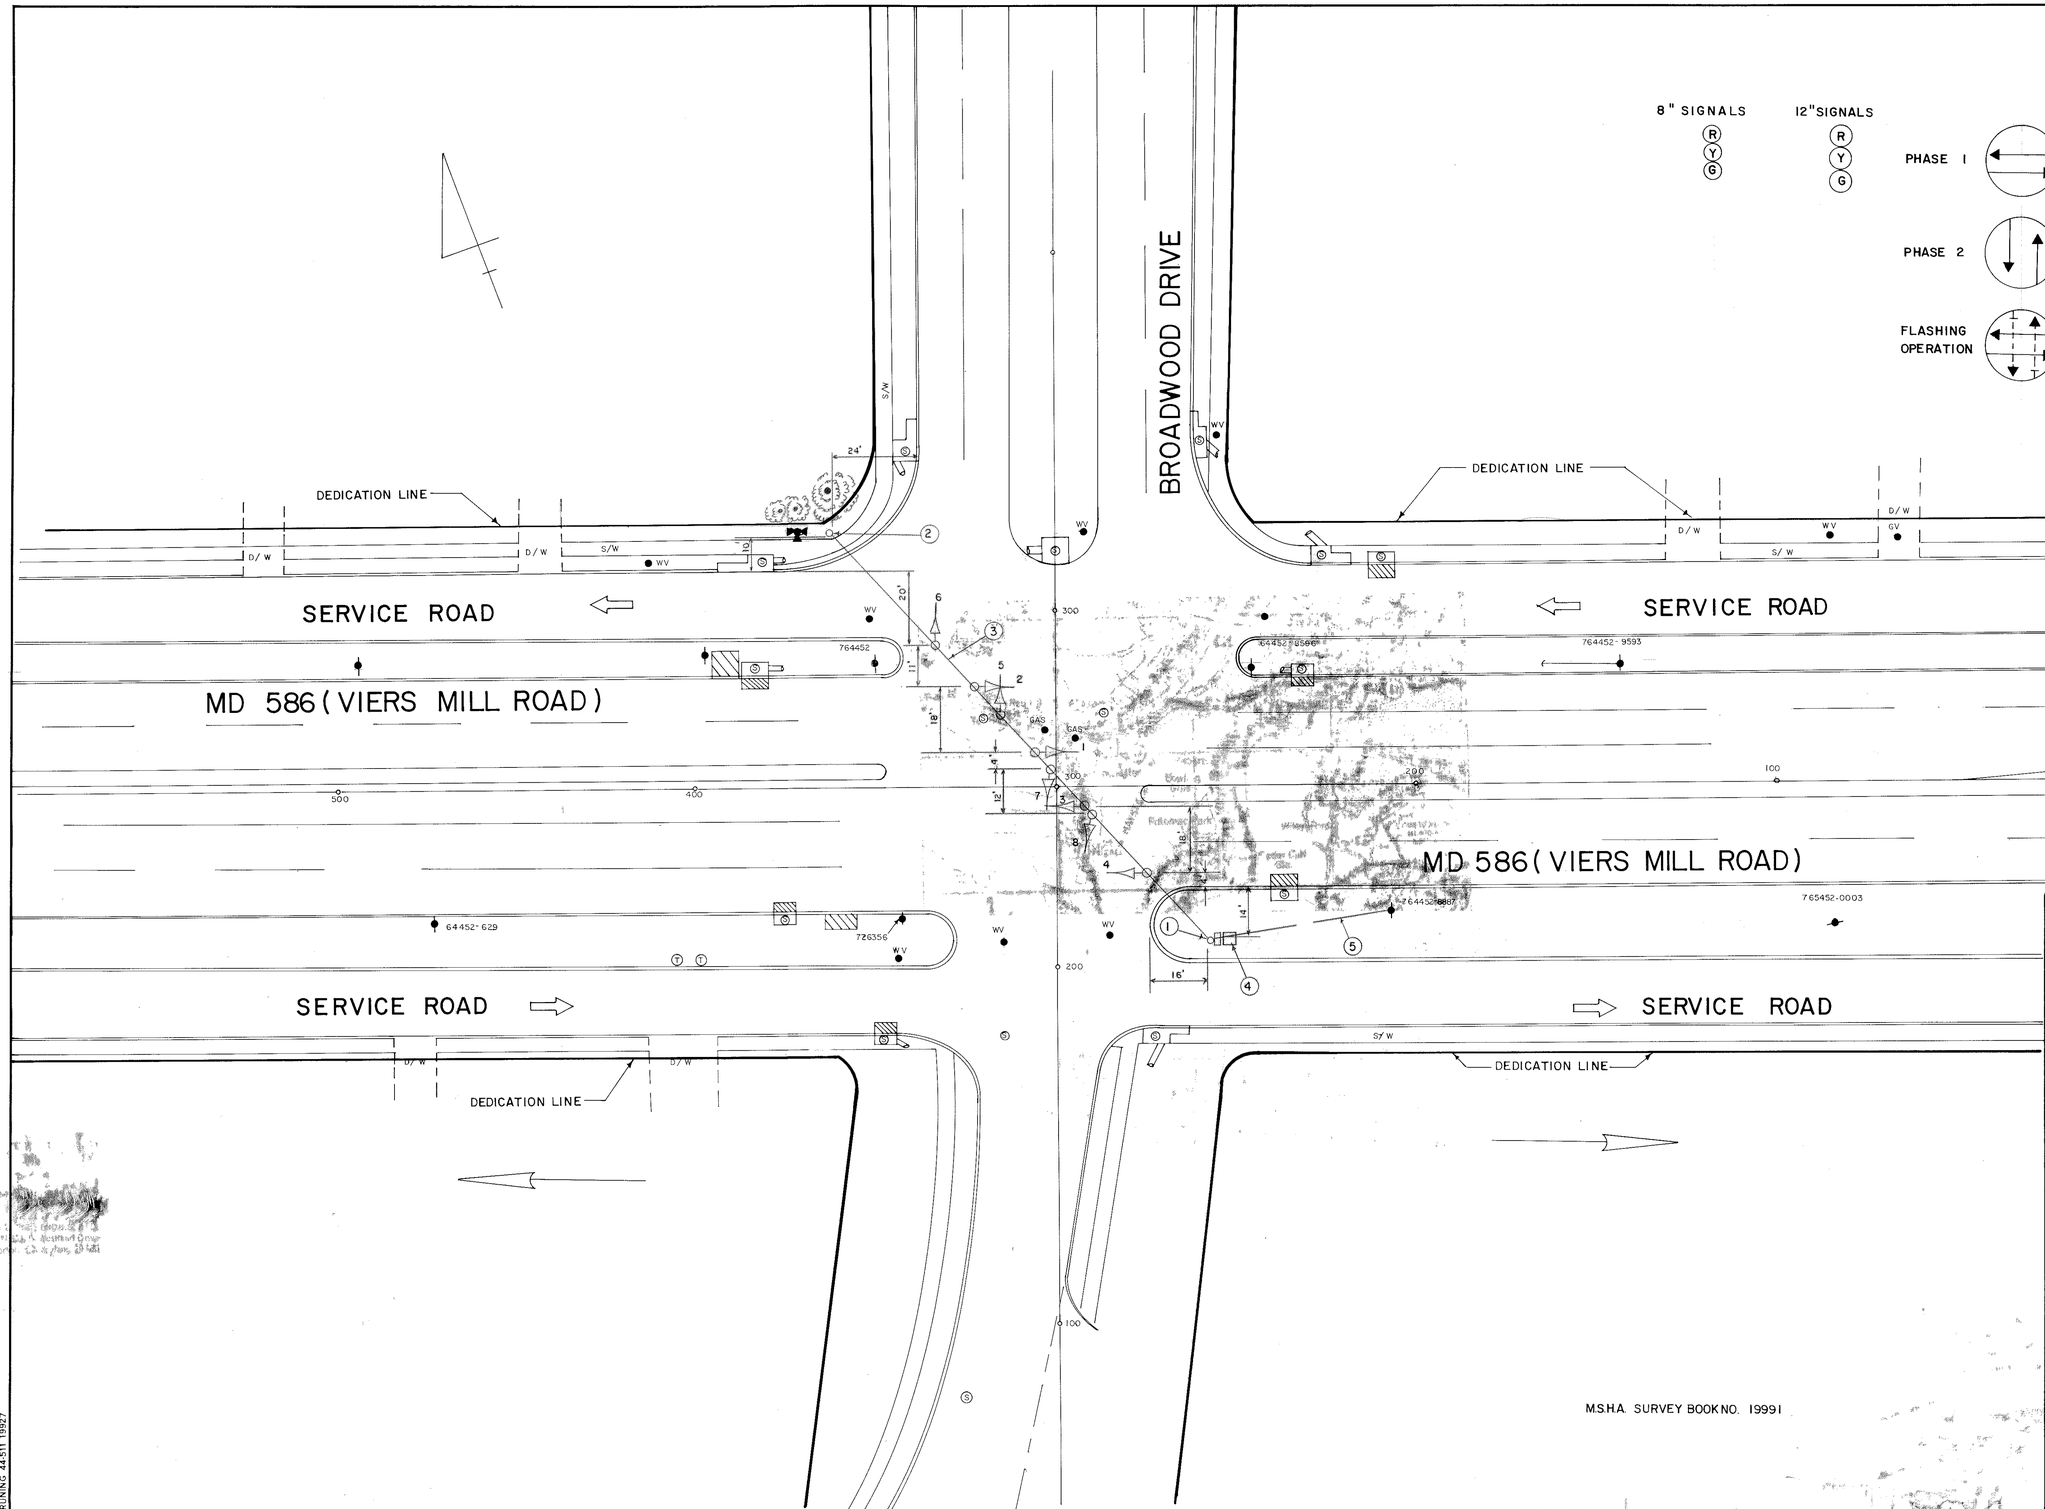

APPROVAL: REGIONAL TRAFFIC ENGINEER

APPROVAL: CHIEF, BUREAU OF TRAFFIC ENGINEERING — 1/11/80

APPROVAL: ASS'T. CHIEF ENGINEER TRAFFIC — 1/11/80

REVISIONS

STATE OF MARYLAND
DEPARTMENT OF TRANSPORTATION
STATE HIGHWAY ADMINISTRATION

TRAFFIC DIVISION — BUREAU OF TRAFFIC ENGINEERING

MD 586 (VIERS MILL ROAD) & BROADWOOD DRIVE.

SCALE 1" = 20' DATE 1-9-80 CONTRACT NO.

DRAWN BY: S. A. R. COUNTY: MONTGOMERY

DESIGNED BY: STEVE RENZI SIGNAL NO.:

CHECKED BY:

DRAWING NO. TS-1751

M.S.H.A. SURVEY BOOK NO. 19991

BRUNING 44.511 13927