K&E BALTIMORE 17-0153 PHOENIX 10-75 MC 4136

F.H.W.A. REGION NO.	STATE	FED. AID PROJ. NO.	SHEET NO.	TOTAL SHEETS
3	MD.		2	5

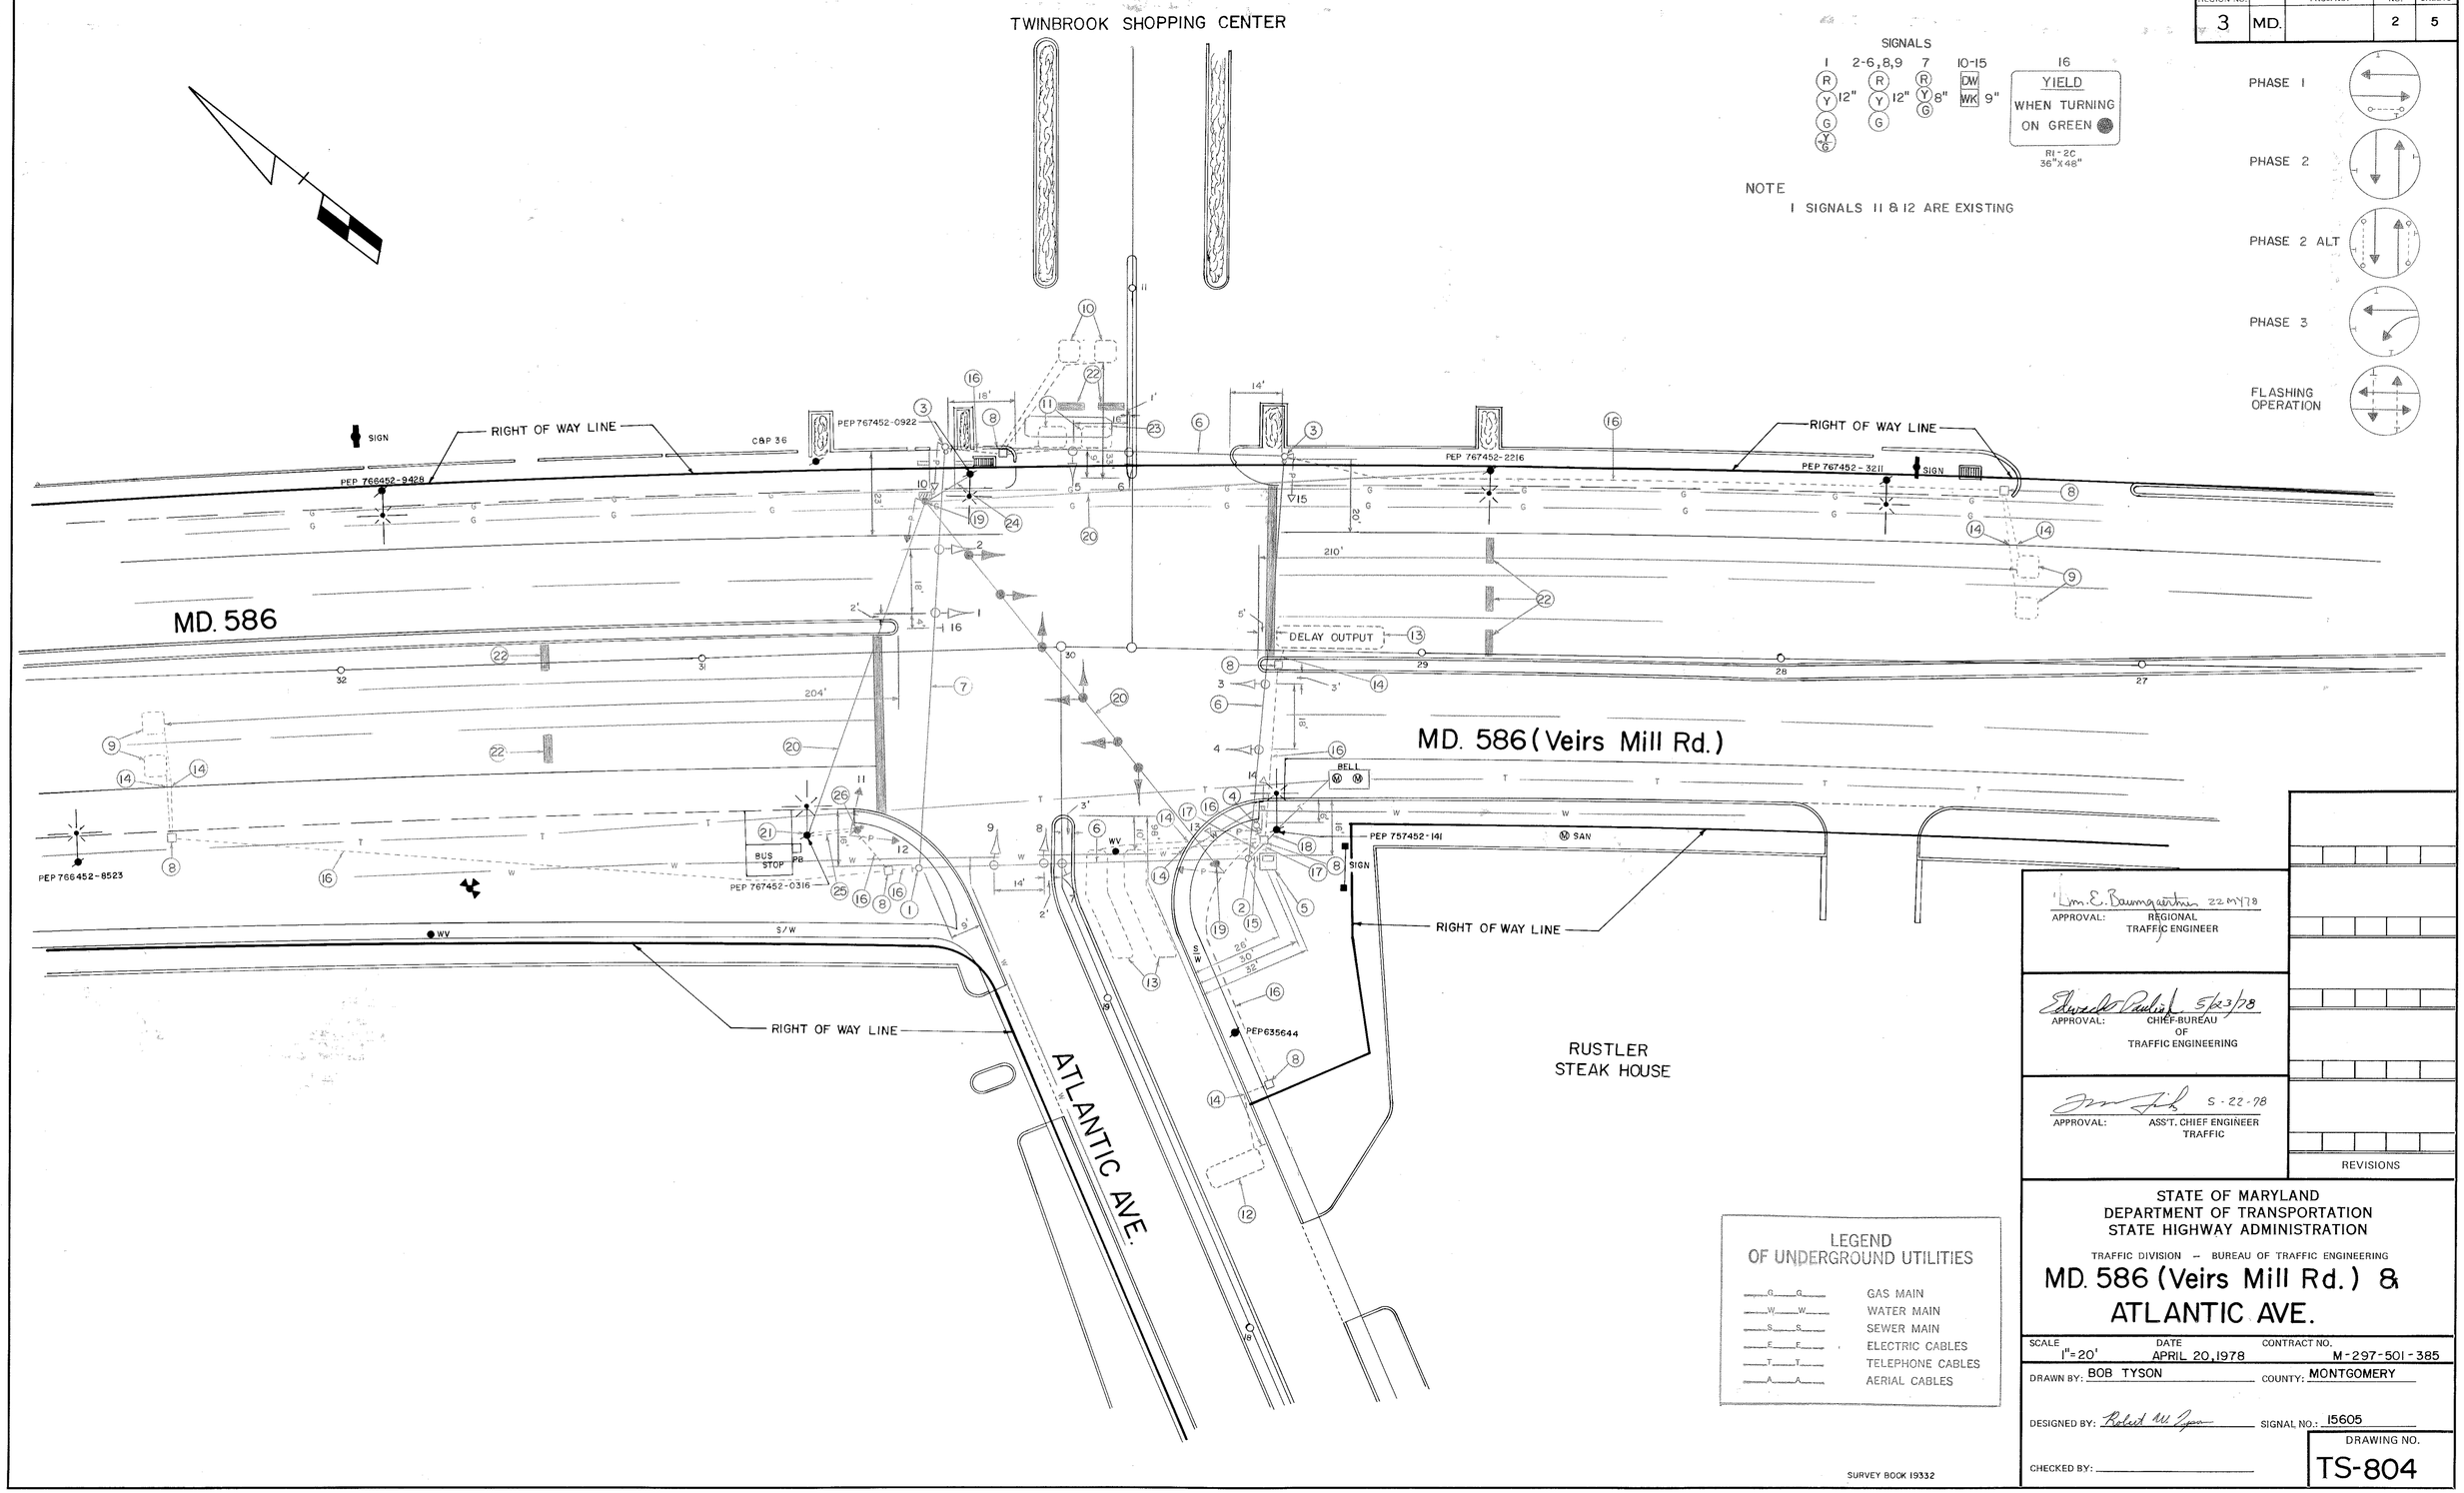

APPROVAL: Lm. E. Baumgartner 22 MY 78 — REGIONAL TRAFFIC ENGINEER

APPROVAL: Edward Paulick 5/23/78 — CHIEF-BUREAU OF TRAFFIC ENGINEERING

APPROVAL: S-22-78 — ASS'T. CHIEF ENGINEER TRAFFIC

REVISIONS

STATE OF MARYLAND
DEPARTMENT OF TRANSPORTATION
STATE HIGHWAY ADMINISTRATION

TRAFFIC DIVISION – BUREAU OF TRAFFIC ENGINEERING

MD. 586 (Veirs Mill Rd.) & ATLANTIC AVE.

SCALE 1"=20' | DATE APRIL 20, 1978 | CONTRACT NO. M-297-501-385

DRAWN BY: BOB TYSON | COUNTY: MONTGOMERY

DESIGNED BY: Robert W. Tyson | SIGNAL NO.: 15605

CHECKED BY:

DRAWING NO. TS-804