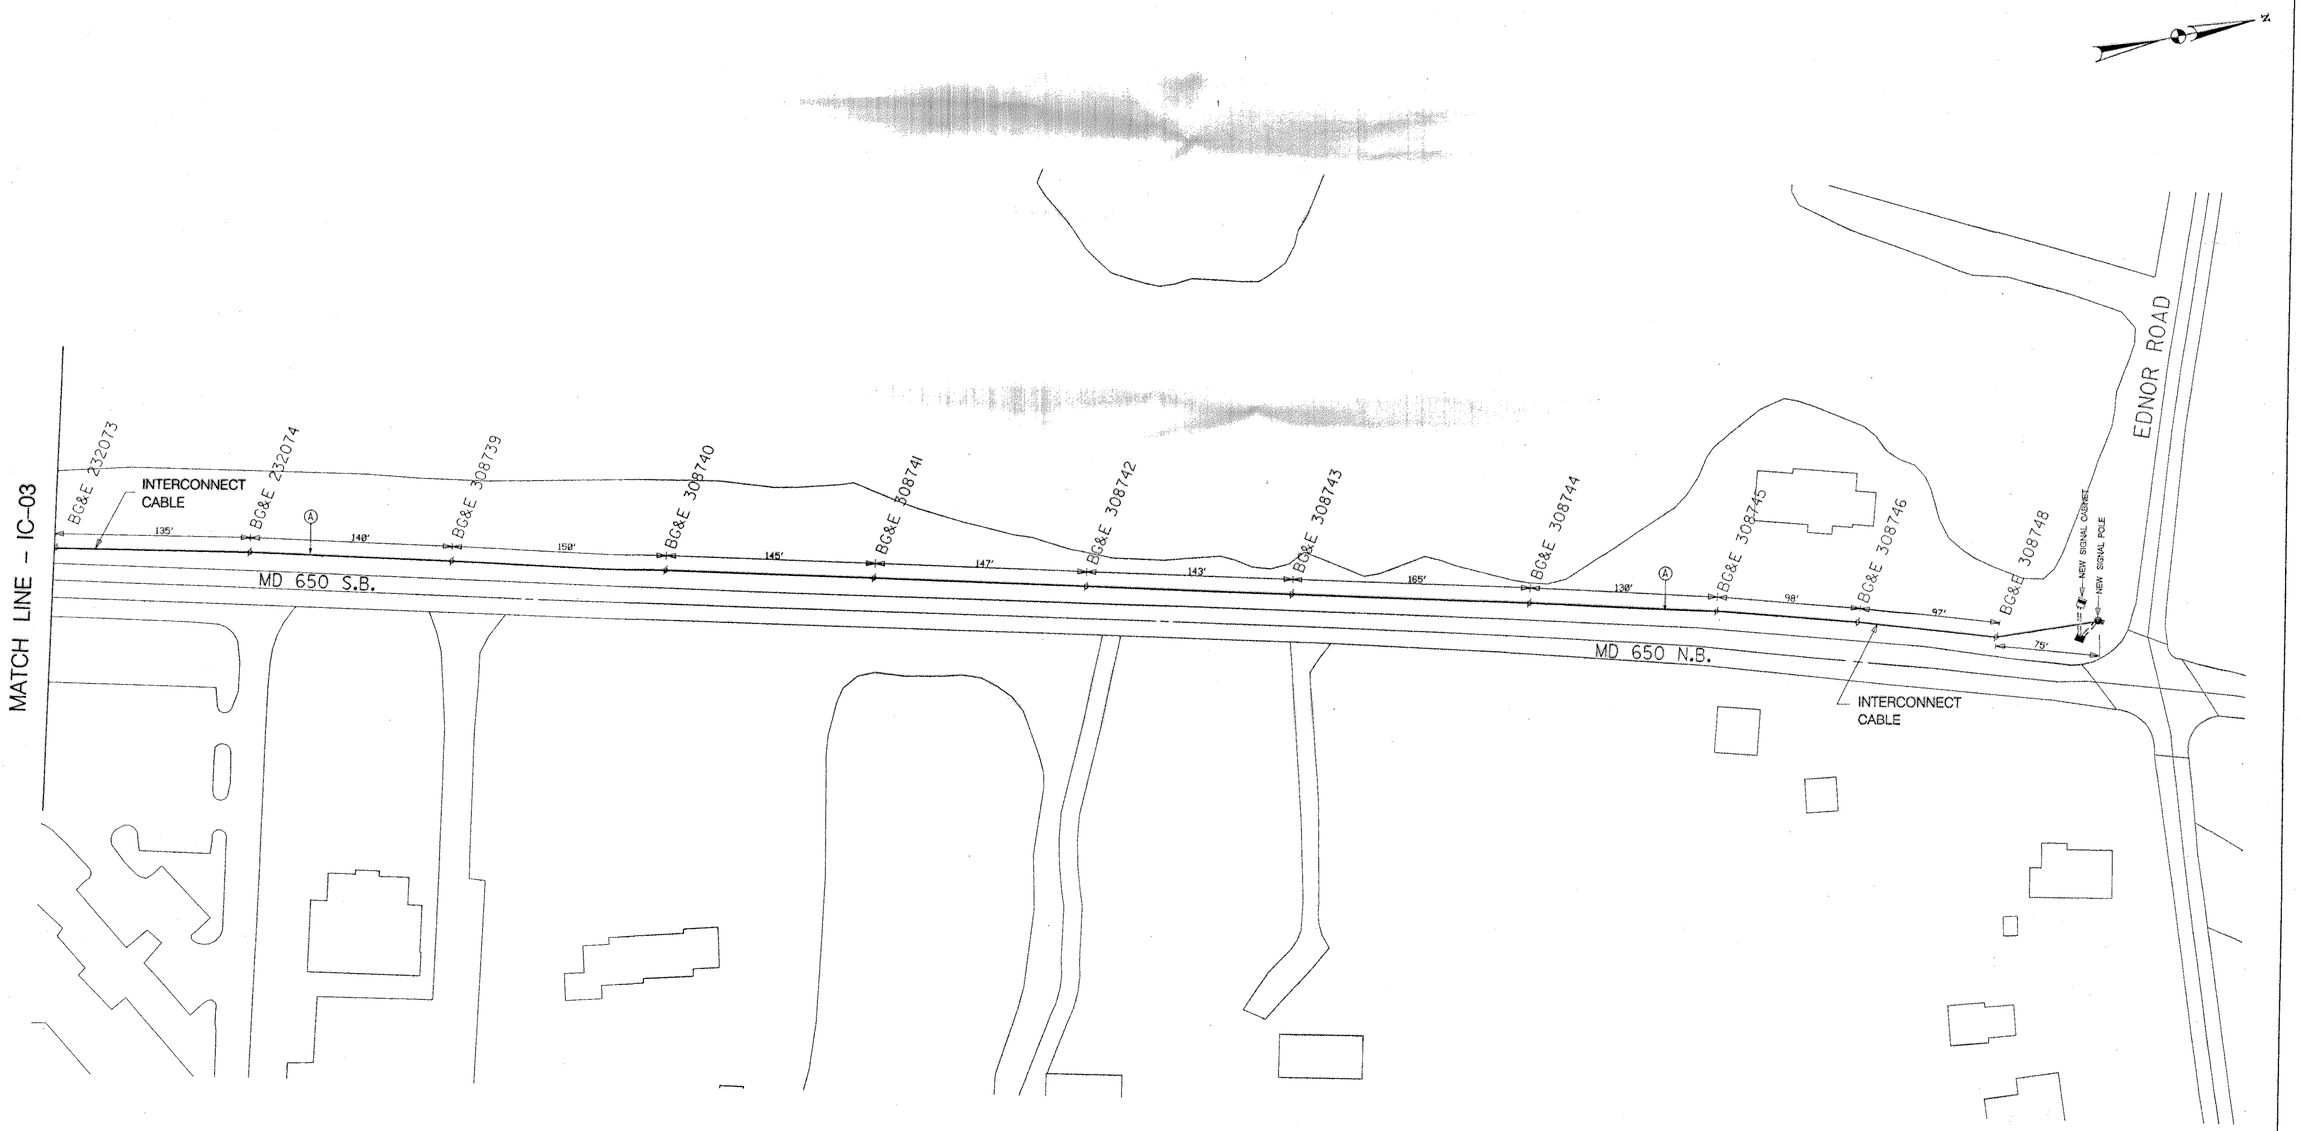

IC-04

CONSTRUCTION DETAIL

Ⓐ Install 12-pair communication cable, self-supporting jelly filled, (overhead).

Sverdrup
CIVIL, INC.
CONSULTING ENGINEERS
575 South Charles Street
Suite 404
Baltimore, Maryland 21201
Tel. (410) 837-5840

REVISIONS	APPROVALS
	TEAM LEADER, TRAFFIC ENGINEERING DESIGN DIVISION 11-24-99
	ASST. CHIEF TRAFFIC ENGINEERING DESIGN DIVISION 11-24-99
	CHIEF, TRAFFIC ENGINEERING DESIGN DIVISION FOR BRK 11/24/99
	DIRECTOR, TRAFFIC & SAFETY 11/24

MARYLAND DOT - STATE HIGHWAY ADMINISTRATION
Office of Traffic & Safety
TRAFFIC ENGINEERING DESIGN DIVISION

MD 650 (NEW HAMPSHIRE AVENUE) INTERCONNECT LAYOUT

DRAWN BY:	BB	F.A.P. NO.	SEE TITLE SHEET	TS NO.	SHEET NO.
CHECKED BY:	RD	S.H.A. NO.	M08255171		
SCALE:	1"=50'	COUNTY:	MONTGOMERY	T.I.M.S. NO.	25D OF 25
DATE:	11/23/99	LOG MILE:			

p:\013908\700cadd\702civil\task4\ic04m650.dgn