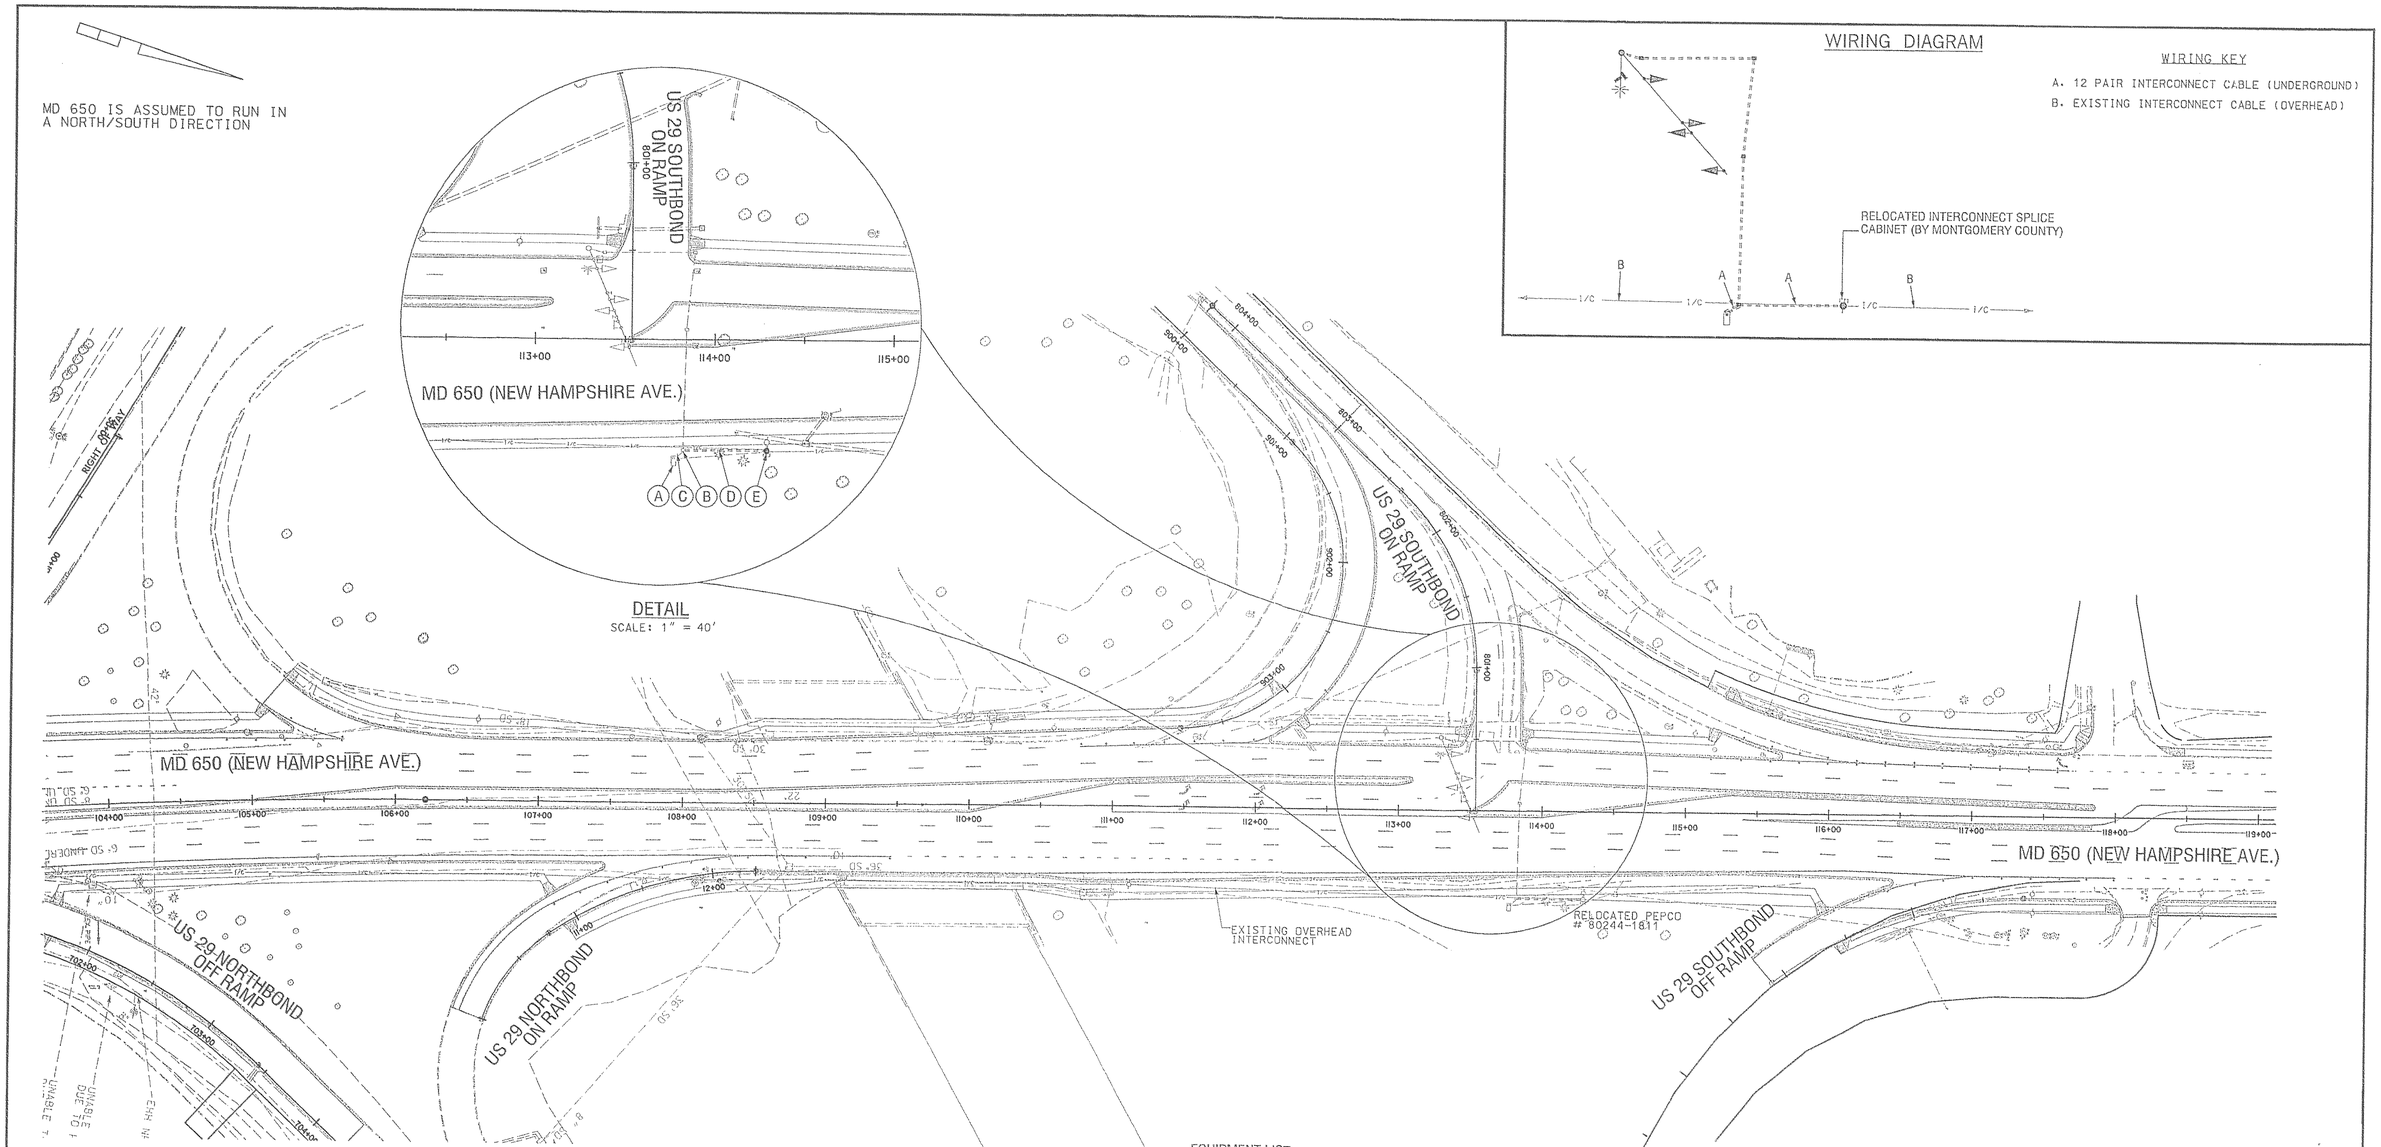

EQUIPMENT LIST

B. EQUIPMENT TO BE FURNISHED AND INSTALLED INSTALLED BY THE CONTRACTOR

CATEGORY CODE NO. :	DESCRIPTION	UNIT	QUANTITY
822002	12 PAIR INTERCONNECT CABLE - UNDERGROUND	LF	300
833062	INSTALL 4 INCH DIAMETER PVC CONDUIT SCHEDULE 80 RISER	LF	75
805140	INSTALL 4 INCH SCHEDULE 80 PVC CONDUIT - TRENCHED	LF	50

CONSTRUCTION DETAILS

A. CONNECT INTERCONNECT CABLES INTO EXISTING BASE MOUNTED CABINET CONTROLLER WITH LABEL AND TAGS AT CABLES END.

B. USE EXISTING HANDHOLE.

C. USE EXISTING CONDUIT.

D. INSTALL 4 IN PVC SCHEDULE 80 CONDUIT - TRENCHED.

E. INSTALL 4 IN. DIAMETER PVC CONDUIT SCHEDULE 80 RISER ON EXISTING UTILITY POLE (PEPCO # 802441-1811)

UTILITY LEGEND

SD	SD	STORM DRAIN
G	G	GAS MAIN
W	W	WATER MAIN
S	S	SEWER MAIN
E	E	ELECTRIC CABLES
A	A	AERIAL CABLES
T	T	TELEPHONE CABLES

SG 22

REVISIONS

SABRA, WANG & ASSOCIATES, INC.
1504 JOH AVENUE
SUITE 160
BALTIMORE, MD 21227
WWW.SABRA-WANG.COM

MARYLAND DOT - STATE HIGHWAY ADMINISTRATION
Office of Traffic & Safety
TRAFFIC ENGINEERING DESIGN DIVISION
INTERCONNECT PLAN
MD 650 (NEW HAMPSHIRE AVENUE)
FROM I-495 TO US 29

DRAWN BY:	S. SMITH	F.A.P. NO.	SEE TITLE SHEET	TS NO.	SHEET NO.
CHECKED BY:	K. RINIKER	S.H.A. NO.	M09005171	1354-IC-4	
SCALE:	1" = 50'	COUNTY:	MONTGOMERY	T.I.M.S. NO.	
DATE:	MARCH 2002	LOG MILE:		E966	179 OF 223

R:/99-51/DWG/TASK4/SIGNALS/2D SIGNALS/Z999GC01.DGN