F H WA REGION NO	STATE	FED. AID PROJ. NO	SHEET NO.	TOTAL SHEETS
3	MD.		2	2

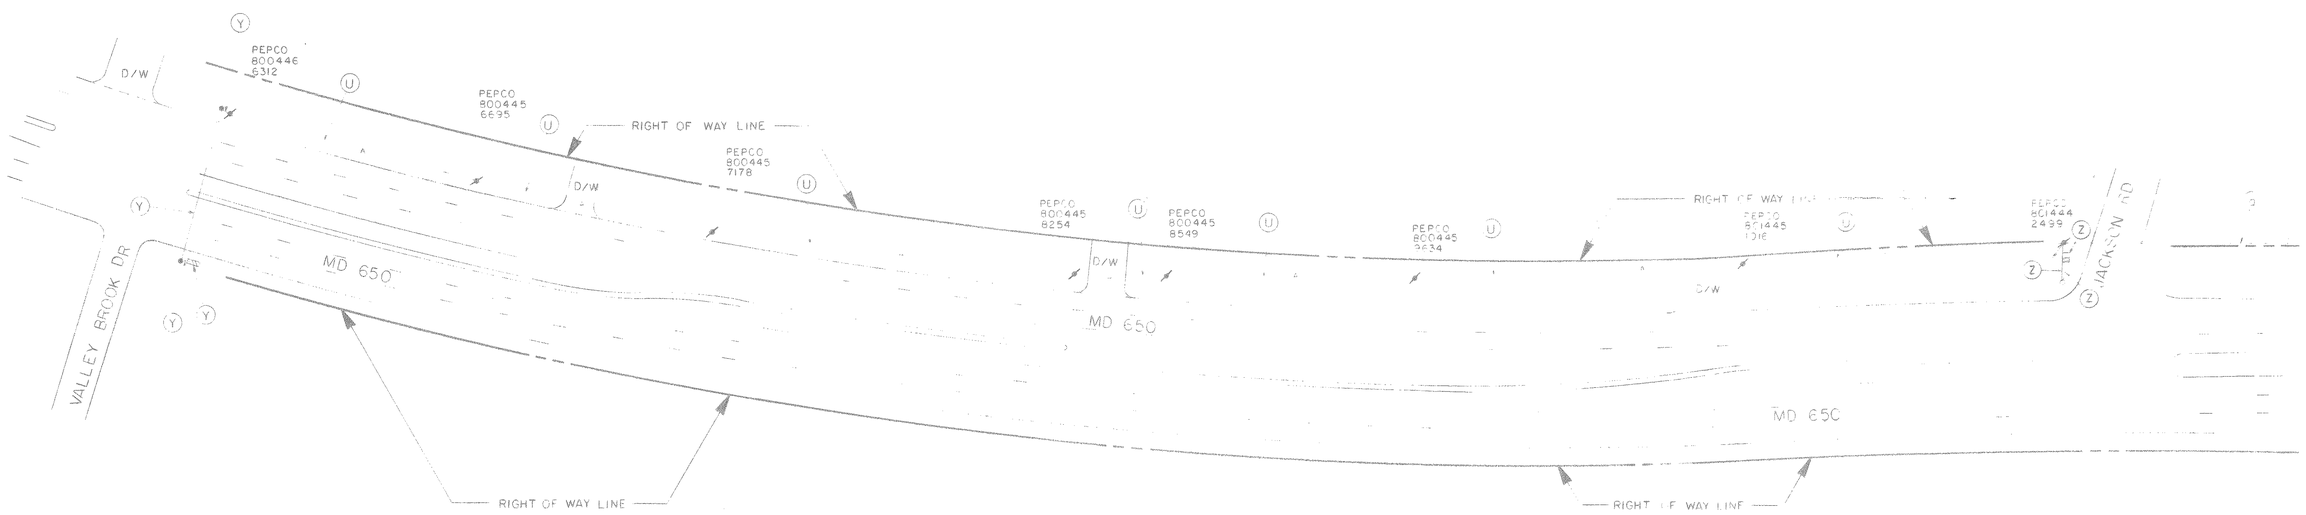

LEGEND OF UNDERGROUND AND OVERHEAD UTILITIES

AERIAL CABLE	A	A	A	A
ELECTRIC	E	E	E	E
TELEPHONE	T	T	T	T
GAS	G	G	G	G
SEWER	S	S	S	S
WATER	W	W	W	W
CABLE TV	TV	TV	TV	TV

STREET TRAFFIC STUDIES, LTD.
Gateway International
1302 Concourse Drive, Suite 104
Linthicum, Maryland 21090
(301) 859-3553

REVISIONS

APPROVALS

CHIEF, DESIGN SECTION

ASST. DISTRICT ENGINEER, TRAFFIC

CHIEF, BUREAU OF TRAFFIC ENGINEERING

DEPUTY CHIEF ENGINEER, OFFICE OF TRAFFIC

MARYLAND DEPARTMENT OF TRANSPORTATION
STATE HIGHWAY ADMINISTRATION – OFFICE OF TRAFFIC
BUREAU OF TRAFFIC ENGINEERING

DRAWN BY: B. K. MILLER (FOR TSS)
DES. BY: R. R. ZACHERL (FOR TSS)
CHK. BY:

INTERCONNECT PLAN FOR MD 650 AND JACKSON RD. IN BTH TO MD 650 AND VALLEY BROOK DR

COUNTY: MONTGOMERY

DATE: 6-13-89
SCALE: 1" = 50'
F.A.P. NO.
S.H.A. NO.

TS/FILE NO. TS-2577X

SHEET NO. 2 OF 2

TCA 301-565-3340

1506500365