F.H.W.A. REGION NO.	STATE	FED. AID PROJ. NO.	SHEET NO.	TOTAL SHEETS
3	MD.		3	7

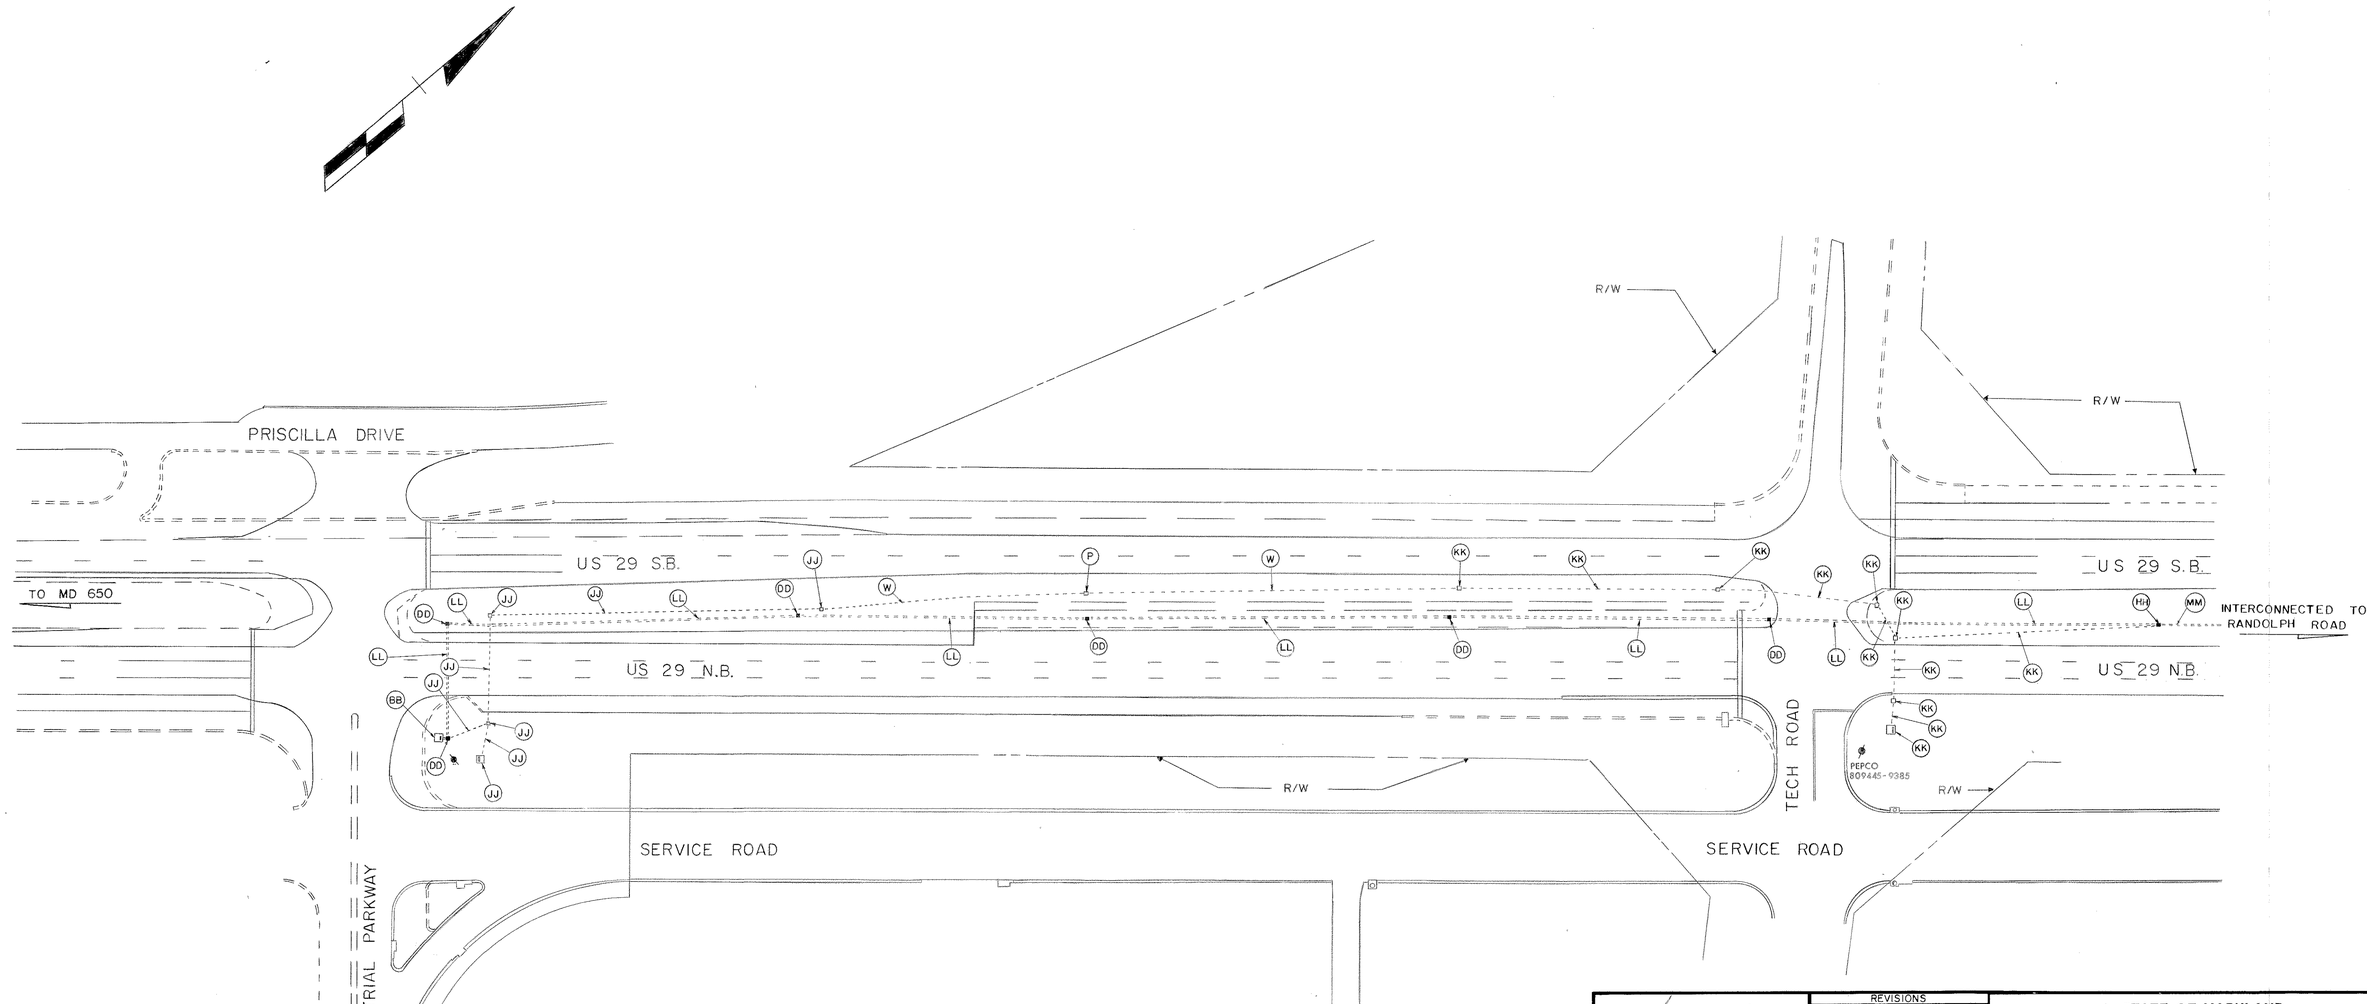

REVISIONS

APPROVAL: CHIEF SIGNAL DESIGN SECTION

APPROVAL: DISTRICT TRAFFIC ENGINEER

APPROVAL: CHIEF - BUREAU OF TRAFFIC ENGINEERING

APPROVAL: DEPUTY CHIEF ENGINEER OFFICE OF TRAFFIC

STREET TRAFFIC STUDIES, LTD.
Suite 295, Commercentre East
1777 Reisterstown Road
Baltimore, MD 21208

STATE OF MARYLAND
DEPARTMENT OF TRANSPORTATION
STATE HIGHWAY ADMINISTRATION
BUREAU OF TRAFFIC ENGINEERING
OFFICE OF TRAFFIC

INTERCONNECT PLAN

US 29 FROM INDUSTRIAL PKWY. TO TECH RD.

SCALE 1"= 50' DATE 4-24-86 CONTRACT NO.

DRAWN BY: S. KONKA (FOR STS) COUNTY: MONTGOMERY

DESIGNED BY: R ZACHERL (FOR STS) SIGNAL NO.:

CHECKED BY: 3-24-88

DRAWING NO. TS-2273