| F H WA REGION NO | STATE | FED. AID PROJ. NO | SHEET NO | TOTAL SHEETS |
|---|---|---|---|---|
| 3 | MD. | | 2 | 6 |

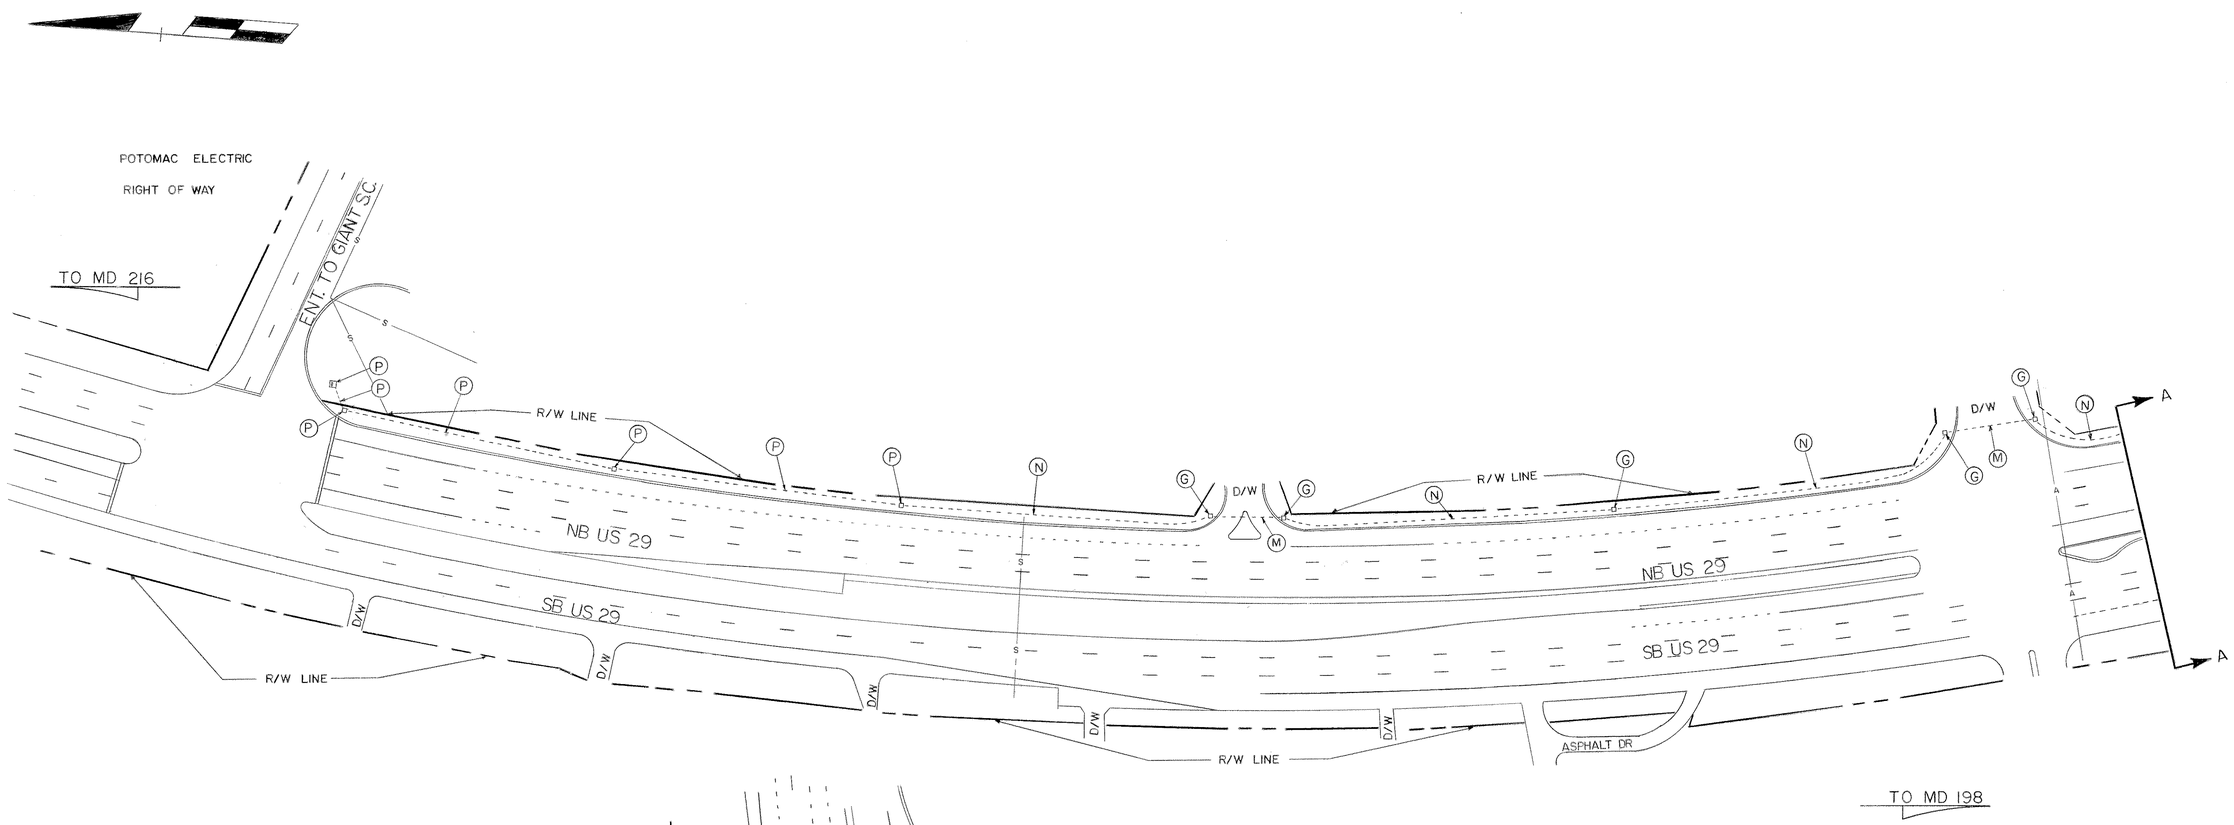


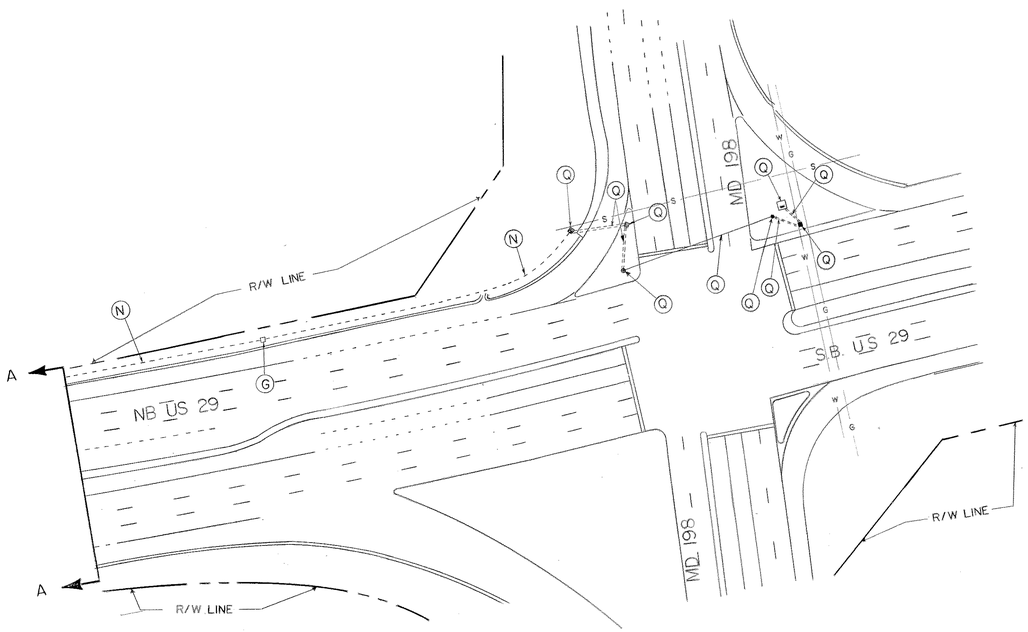


STREET TRAFFIC STUDIES, LTD.
Suite 295, Commercentre East
1777 Reisterstown Road
Baltimore, MD 21208

| REVISIONS | APPROVALS |
|---|---|
| | CHIEF, SIGNAL DESIGN SECTION 4/2/87 |
| | ASST. DISTRICT ENGINEER, TRAFFIC 4/21/87 |
| | CHIEF, BUREAU OF TRAFFIC ENGINEERING 4-20-87 |
| | DEPUTY CHIEF ENGINEER, OFFICE OF TRAFFIC 4/24/87 |

MARYLAND DEPARTMENT OF TRANSPORTATION
STATE HIGHWAY ADMINISTRATION - OFFICE OF TRAFFIC
BUREAU OF TRAFFIC ENGINEERING

# INTERCONNECT PLAN US 29 AND MD 198 TO GIANT S. C. ENTRANCE

BURTONSVILLE COUNTY: MONTGOMERY

SCALE: 1" = 50' DATE: 10-3-86

DRAWN BY S. KONKA (FOR STS) DES. BY: R. ZACHERL (FOR STS)
CHK. BY: 4-20-87

F.A.P. NO.
S.H.A. NO. BW-923-801-312
TS/FILE NO. TS-2253 X

SHEET NO. 2 OF 6