F.H.WA REGION NO	STATE	FED. AID PROJ. NO	SHEET NO.	TOTAL SHEETS
3	MD.		3	3

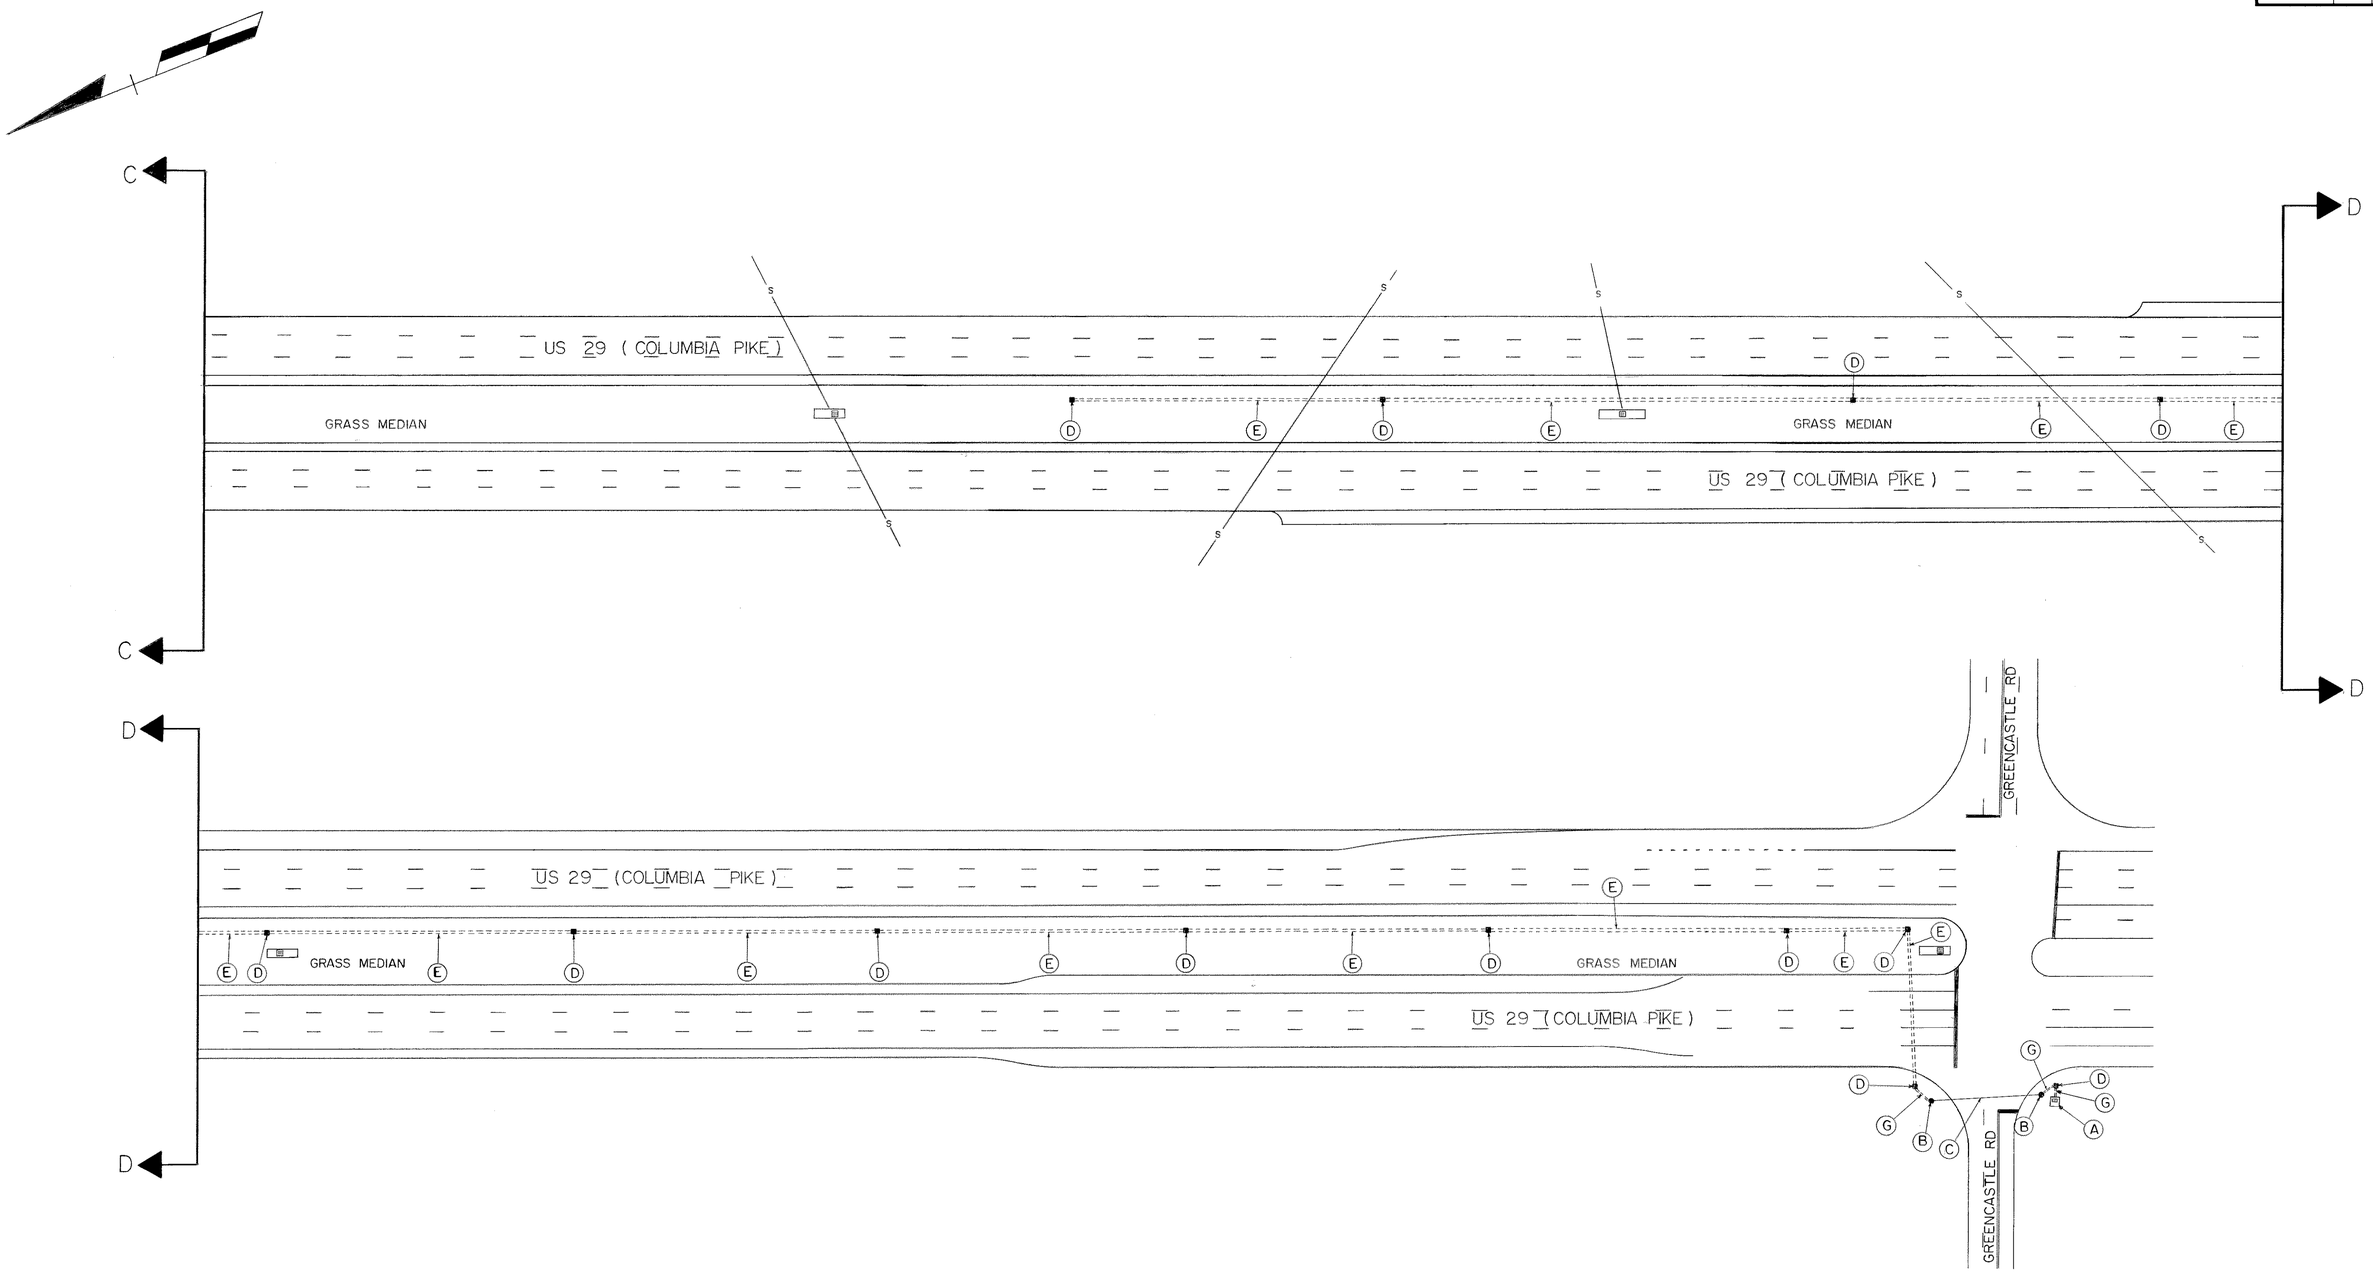

STREET TRAFFIC STUDIES, LTD.®
Gateway International
1302 Concourse Drive, Suite 104
Linthicum, Maryland 21090
(301) 859-3553

REVISIONS

APPROVALS

CHIEF, SIGNAL DESIGN SECTION

ASST. DISTRICT ENGINEER, TRAFFIC

CHIEF, BUREAU OF TRAFFIC ENGINEERING

DEPUTY CHIEF ENGINEER, OFFICE OF TRAFFIC

MARYLAND DEPARTMENT OF TRANSPORTATION
STATE HIGHWAY ADMINISTRATION – OFFICE OF TRAFFIC
BUREAU OF TRAFFIC ENGINEERING

DRAWN BY D.A.NIES (FOR STS)
DES. BY: R.R.ZACHERL (FOR STS)
CHK. BY: Emm 10/28

INTERCONNECT PLAN
US 29 AND MD 198 TO US 29 AND GREENCASTLE RD.

COUNTY: MONTGOMERY

DATE: 9-26-88
SCALE: 1" = 50
F.A.P. NO.
S.H.A. NO. M-519-501-383
TS/FILE NO. 175X-3
SHEET NO. 3 OF 3

15002910.68