F.H.W.A. REGION NO.	STATE	FED. AID PROJ. NO.	SHEET NO.	TOTAL SHEETS
3	MD	SEE TITLE SHEET		

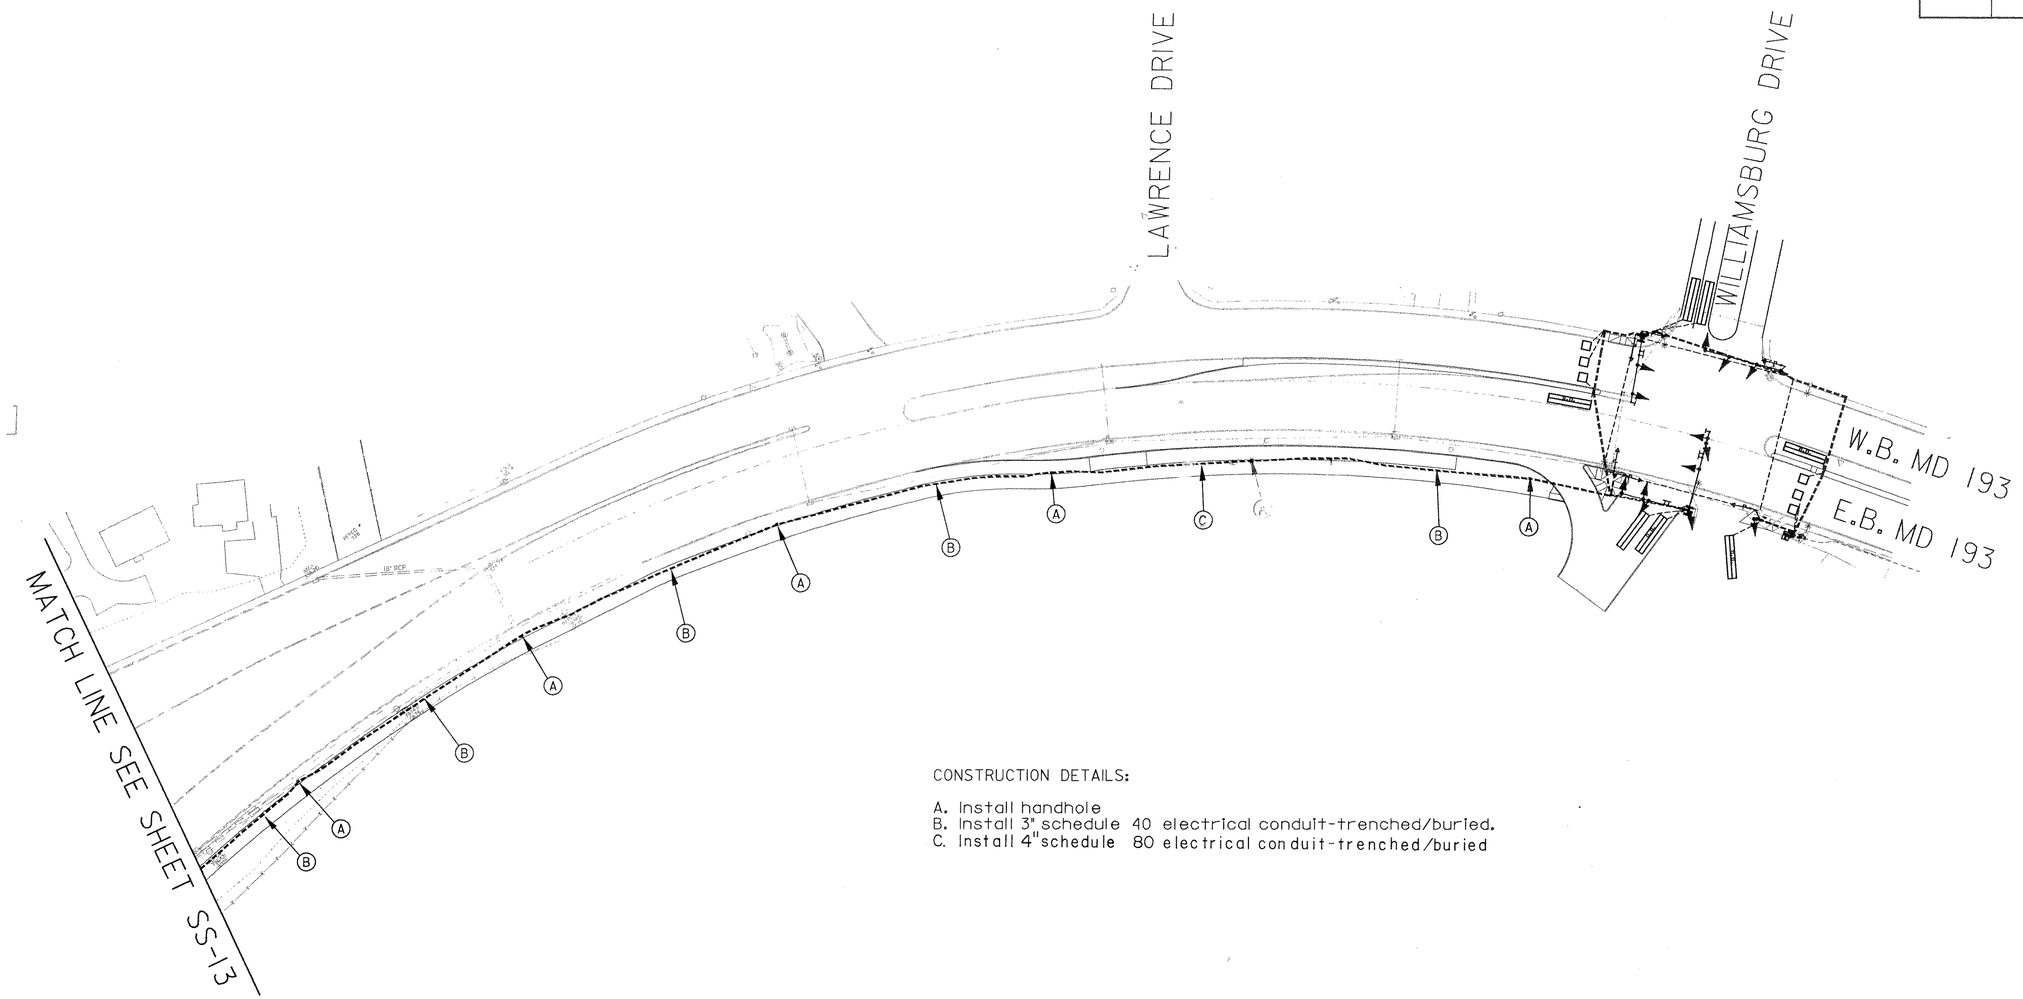

CONSTRUCTION DETAILS:

A. Install handhole
B. Install 3" schedule 40 electrical conduit-trenched/buried.
C. Install 4" schedule 80 electrical conduit-trenched/buried

SS-16

ROADWAY LEGEND

EXISTING
PROPOSED

RUMMEL, KLEPPER & KAHL
CONSULTING ENGINEERS
BALTIMORE, MARYLAND

REVISIONS:
REVISED 09/95 FOR THE US 29 IMPROVEMENTS S.H.A. NO. M 425-502-370

APPROVALS:
ORIGINAL
CHIEF SIGNAL DESIGN SECTION
NOT
ASST. DISTRICT ENGINEER TRAFFIC
ON
CHIEF TRAFFIC ENGINEERING DESIGN DIVISION
FILE
DIRECTOR OFFICE OF TRAFFIC & SAFETY

MDOT - STATE HIGHWAY ADMINISTRATION
Office of Traffic & Safety
TRAFFIC ENGINEERING DESIGN DIVISION

LOG MILE #15002902.72

DRAWN BY: ZAJ
DES. BY: ZAJ
CHK. BY:

US 29 AND MD 193
INTERCONNECT PLAN

COUNTY: MONTGOMERY

DATE: OCTOBER, 1995
SCALE: 1"=50'
F.A.P. NO. M-
S.H.A. NO. M 425-502-370

TS/STD. NO.: TS-487B-IC-4

SHEET NO. ___ OF ___