F.H.W.A. REGION NO.	STATE	FED. AID PROJ. NO.	SHEET NO.	TOTAL SHEETS
3	MD	SEE TITLE SHEET		

PHASING SCHEME
(FOR REFERENCE ONLY)

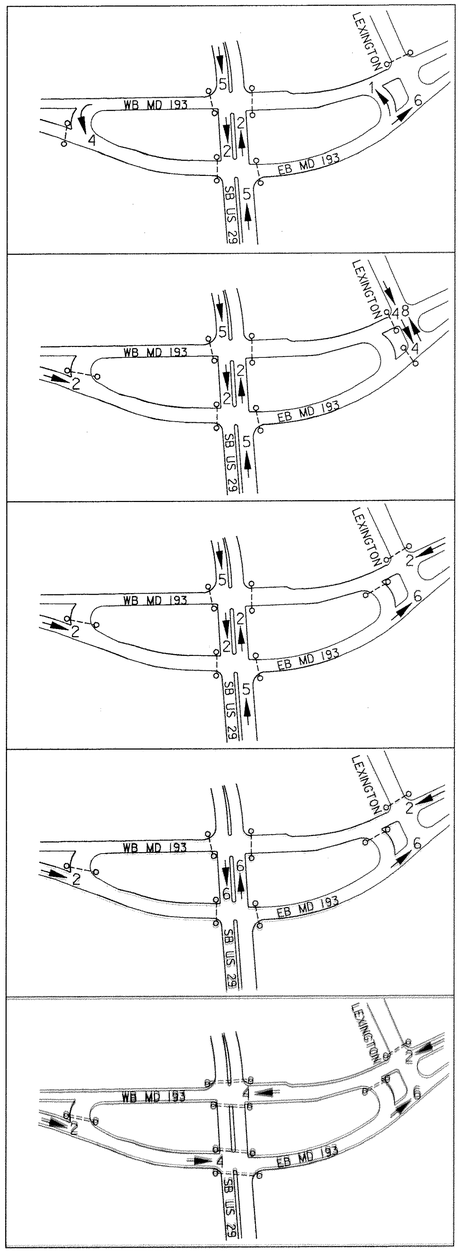

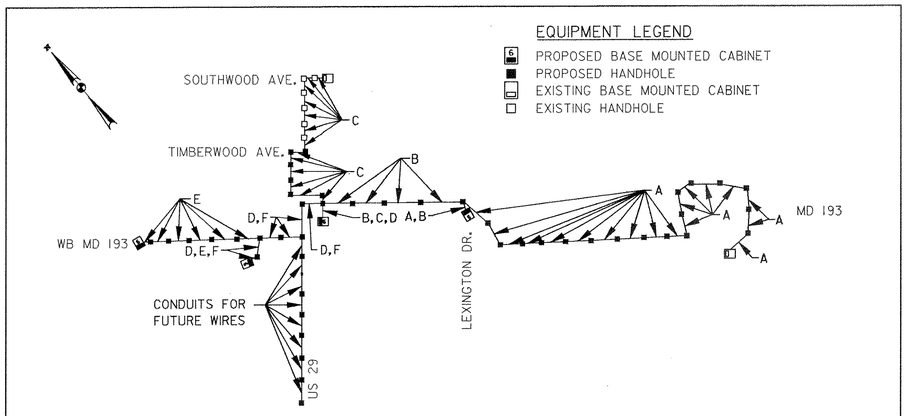

WIRING LEGEND

A-E 50-PAIR JELLYFILLED COMMUNICATION CABLE
F 7-CONDUCTOR CABLE (NO.14 A.W.G.)

WIRING DIAGRAM

SS-17

RUMMEL, KLEPPER & KAHL
CONSULTING ENGINEERS
BALTIMORE, MARYLAND

REVISIONS:	APPROVALS:
REVISED 09/95 FOR THE US 29 IMPROVEMENTS S.H.A. NO. M 425-502-370	
	CHIEF SIGNAL DESIGN SECTION
	ASST. DISTRICT ENGINEER TRAFFIC
	CHIEF TRAFFIC ENGINEERING DESIGN DIVISION
	DIRECTOR OFFICE OF TRAFFIC & SAFETY

MDOT - STATE HIGHWAY ADMINISTRATION
Office of Traffic & Safety
TRAFFIC ENGINEERING DESIGN DIVISION

LOG MILE #15002902.72

DRAWN BY: ZAJ
DES. BY: ZAJ
CHK. BY:

US 29 AND MD 193
INTERCONNECT PLAN

COUNTY: MONTGOMERY

DATE: SEPTEMBER, 1995
SCALE: 1"=50'
F.A.P. NO. M-
S.H.A. NO. M 425-502-370

TS/STD. NO.: TS-487B-IC-5

SHEET NO. ___ OF ___