EXISTING SIGN	PROPOSED SIGN
1	2
	W9-2(4) 30" x 42" DYNAMIC MESSAGE SIGN

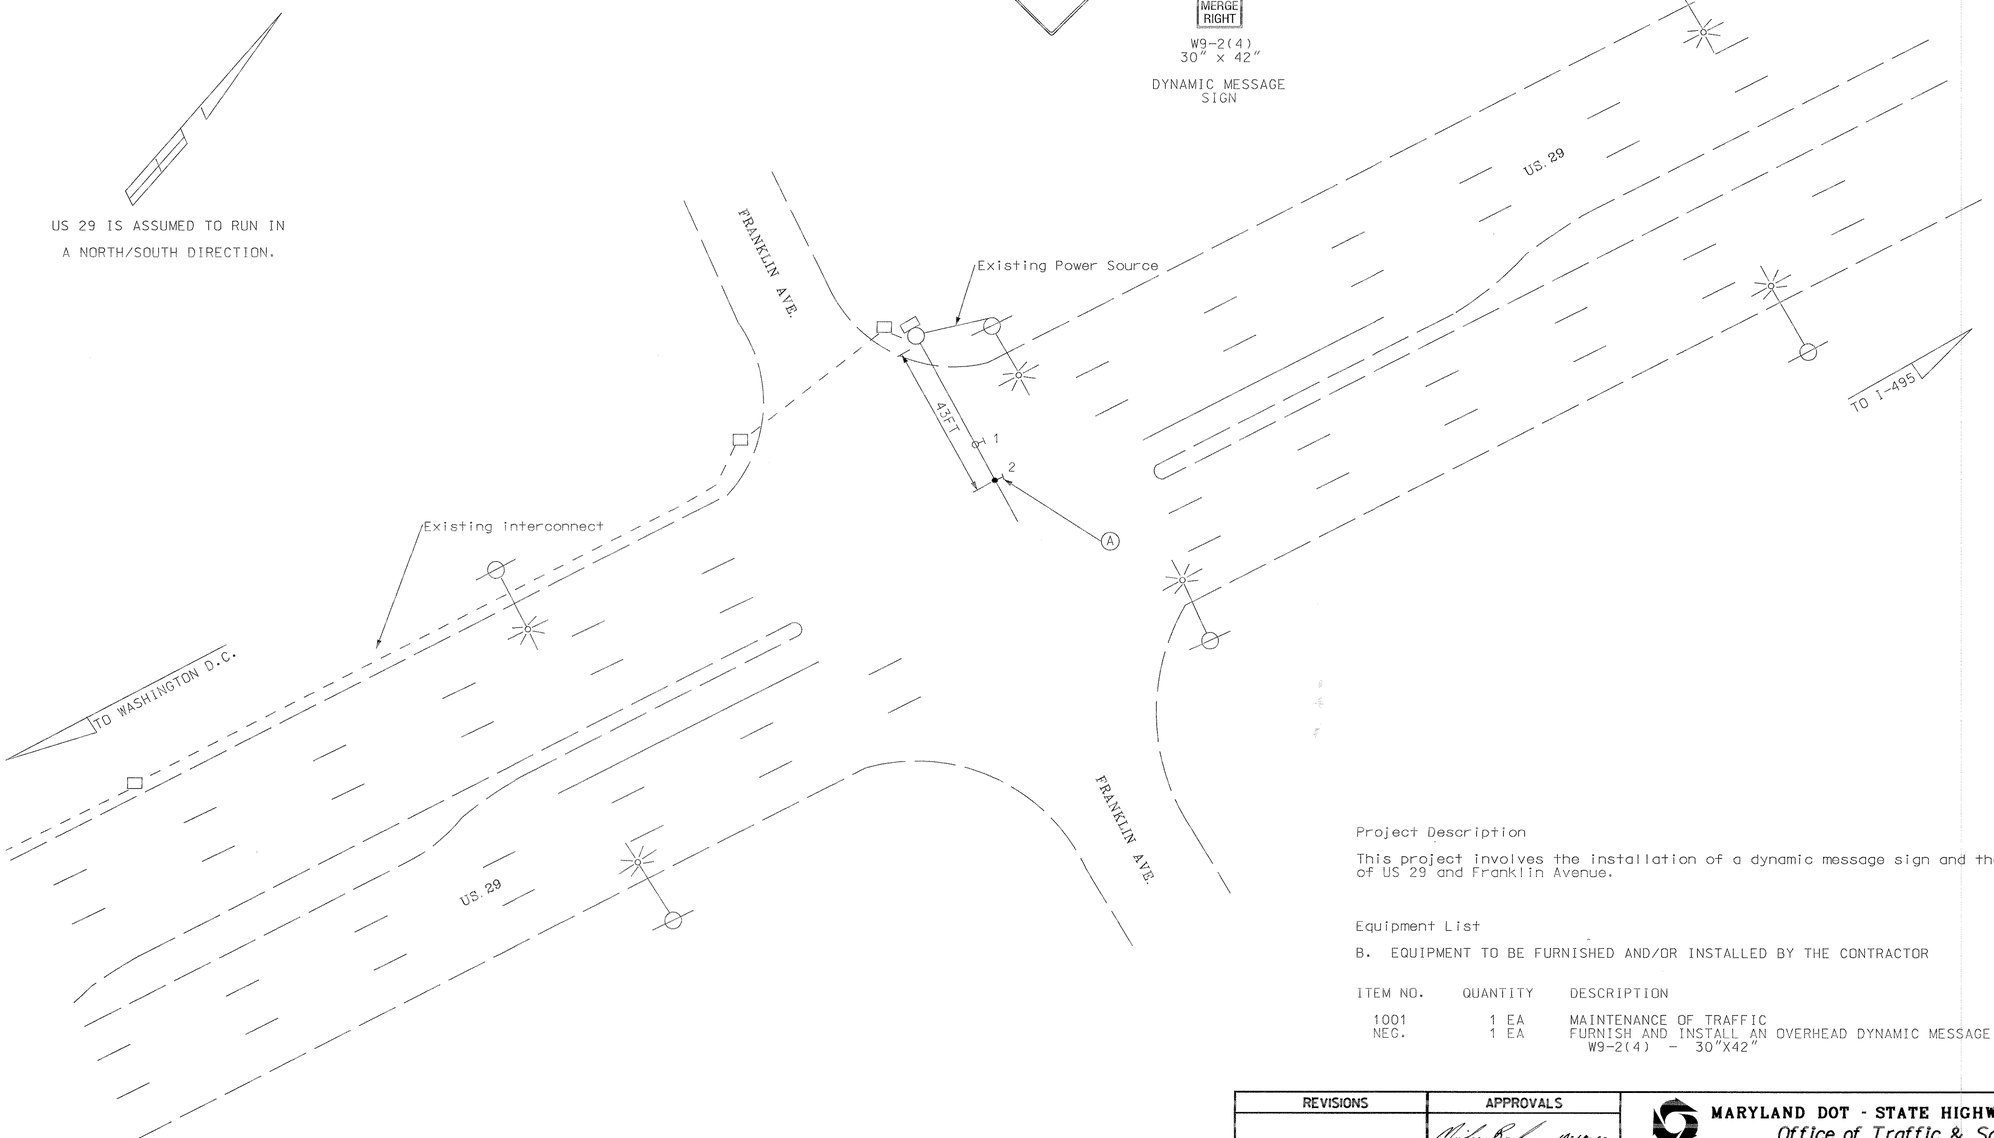

Project Description

This project involves the installation of a dynamic message sign and the intersection of US 29 and Franklin Avenue.

Equipment List

B. EQUIPMENT TO BE FURNISHED AND/OR INSTALLED BY THE CONTRACTOR

ITEM NO.	QUANTITY	DESCRIPTION
1001	1 EA	MAINTENANCE OF TRAFFIC
NEG.	1 EA	FURNISH AND INSTALL AN OVERHEAD DYNAMIC MESSAGE SIGN. W9-2(4) - 30"X42"

Construction Details

(A) Install overhead sign.

NOTE: The fiberoptic blankout message sign shall operate between the hours of 4PM-7PM, Monday through Friday only.

CENTURY ENGINEERING, INC.
CONSULTING ENGINEERS - PLANNERS
32 WEST ROAD
TOWSON, MARYLAND 21204

REVISIONS	APPROVALS
	10-12-00 TEAM LEADER, TRAFFIC ENGINEERING DESIGN DIVISION
	ASST. CHIEF TRAFFIC ENGINEERING DESIGN DIVISION
	CHIEF, TRAFFIC ENGINEERING DESIGN DIVISION
	DIRECTOR, TRAFFIC & SAFETY

MARYLAND DOT - STATE HIGHWAY ADMINISTRATION
Office of Traffic & Safety
TRAFFIC ENGINEERING DESIGN DIVISION

SIGNAL PLAN

US 29 @ Franklin Avenue

DRAWN BY:	S.P.P.	F.A.P. NO.	AC-STPG-000S(683)E	TS NO.	4041
CHECKED BY:	T.M.H.	S.H.A. NO.			SHEET NO.
SCALE:	1" = 20'	COUNTY:	MONTGOMERY	T.I.M.S. NO.	1 OF 3
DATE:	9/00	LOG MILE:	15002901.03	0590	