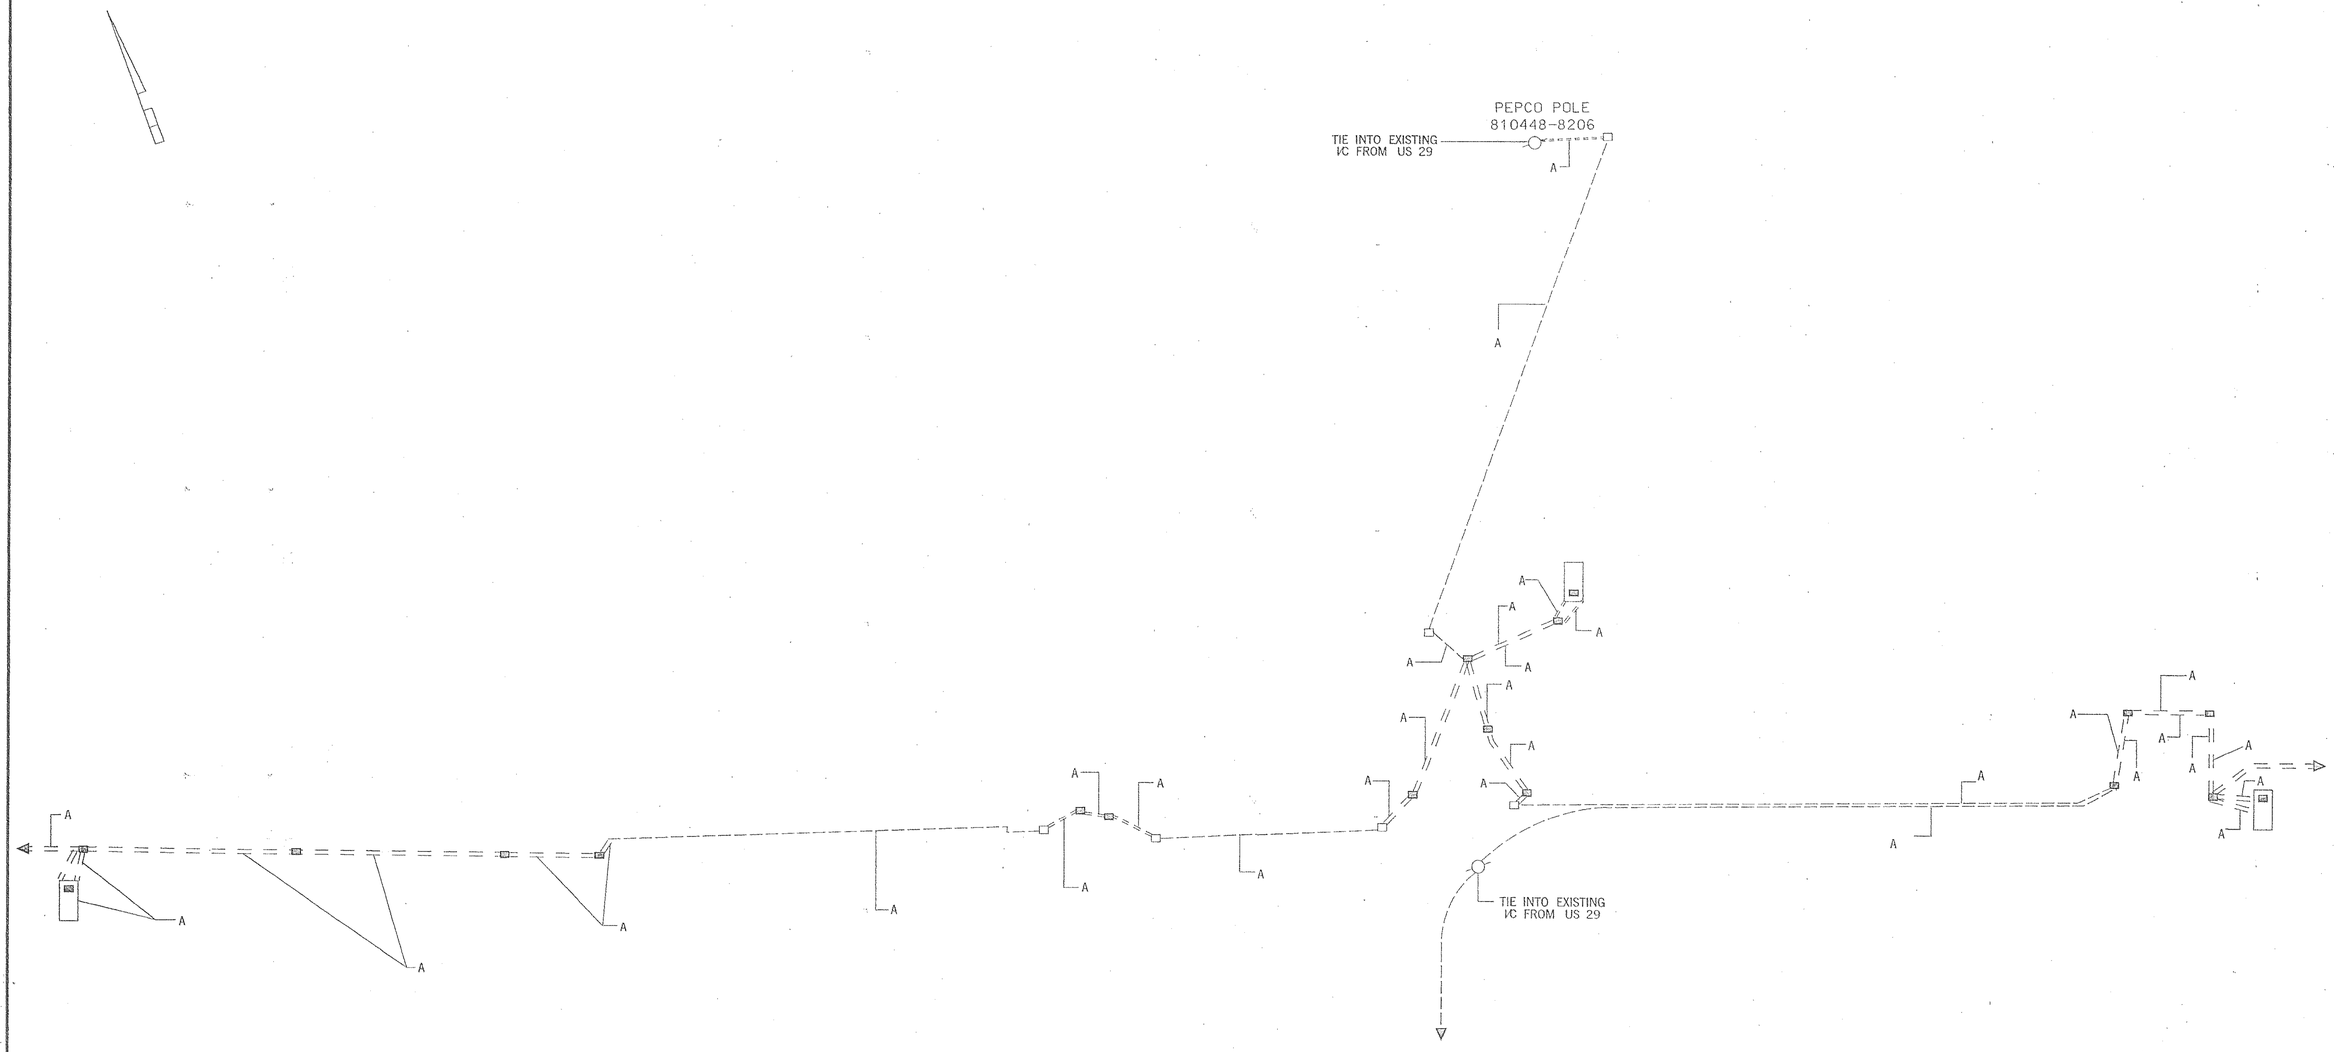

KEY

A } 50 PAIR JELLYFILLED INTERCONNECT CABLE (UNDERGROUND)

MARYLAND DOT - STATE HIGHWAY ADMINISTRATION
Office of Traffic & Safety
TRAFFIC ENGINEERING DESIGN DIVISION
INTERCONNECT PLAN

WIRING DIAGRAM

SABRA, WANG & ASSOCIATES, INC.
1506 30th AVENUE
SUITE 180
BALTIMORE, MD 21227
WWW.SABRA-WANG.COM

DRAWN BY:	JAMES ALLEN Jr.	F.A.P. NO.		TS NO.	SHEET NO.
CHECKED BY:		S.H.A. NO.	M08365170		
SCALE:	NTS	COUNTY:	MONTGOMERY	T.I.M.S. NO.	29 OF 337
DATE:	APRIL, 2002	LOG MILE:			