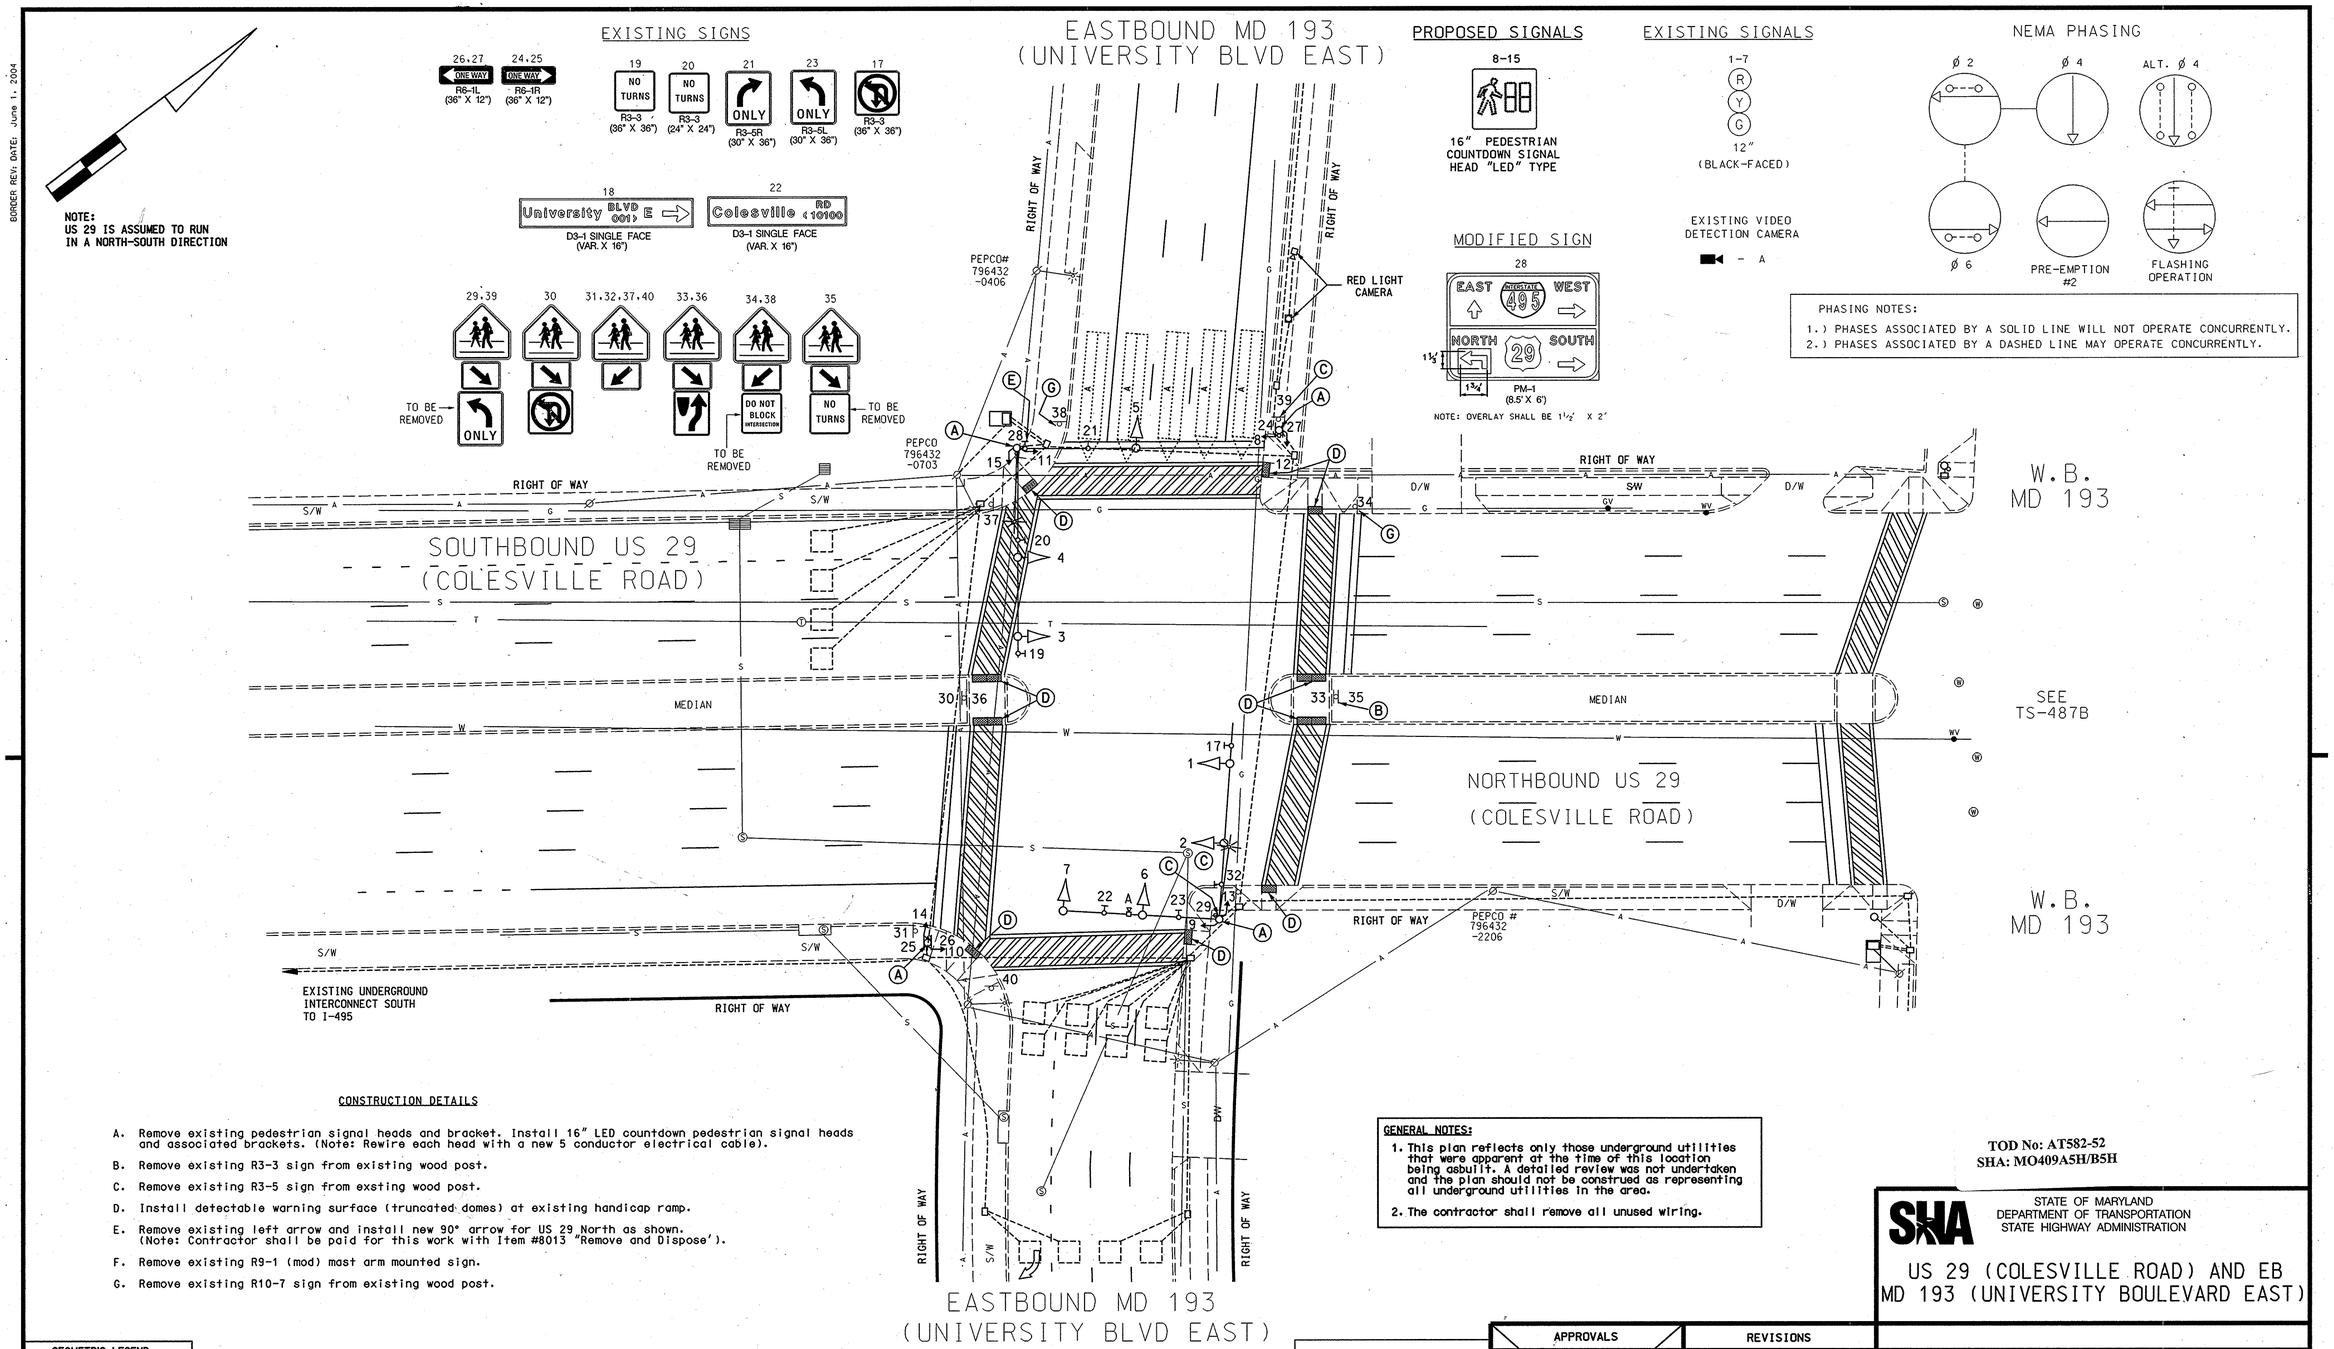

DRILL HOLES

DRILL HOLES

DRILL HOLES

BORDER REV: DATE: June 1, 2004

CONSTRUCTION DETAILS

A. Remove existing pedestrian signal heads and bracket. Install 16" LED countdown pedestrian signal heads and associated brackets. (Note: Rewire each head with a new 5 conductor electrical cable).

B. Remove existing R3-3 sign from existing wood post.

C. Remove existing R3-5 sign from exsting wood post.

D. Install detectable warning surface (truncated domes) at existing handicap ramp.

E. Remove existing left arrow and install new 90° arrow for US 29 North as shown. (Note: Contractor shall be paid for this work with Item #8013 "Remove and Dispose').

F. Remove existing R9-1 (mod) mast arm mounted sign.

G. Remove existing R10-7 sign from existing wood post.

GENERAL NOTES:

1. This plan reflects only those underground utilities that were apparent at the time of this location being asbuilt. A detailed review was not undertaken and the plan should not be construed as representing all underground utilities in the area.
2. The contractor shall remove all unused wiring.

TOD No: AT582-52
SHA: MO409A5H/B5H

GEOMETRIC LEGEND

PROPOSED
EXISTING

LEGEND OF UNDERGROUND AND OVERHEAD UTILITIES

AERIAL CABLE	A	A
ELECTRIC	E	E
TELEPHONE	T	T
GAS	G	G
SEWER	S	S
WATER	W	W
CABLE TV	TV	TV

STREET TRAFFIC STUDIES, LTD.
400 Crain Hwy. NW.
Glen Burnie, MD 21061
Ph (410) 590-5500
Fax (410) 590-6637
4870a.dgn D6-38

APPROVALS

TEAM LEADER
ASST. DIV.
DIVISION CHIEF
OFFICE DIRECTOR

ORIGINAL ON FILE

REVISIONS

(E) INSTALL COUNTDOWN PEDS 8-3-05 SHA NO. AT5825185
JWA
D REPLACE SIGNAL HEADS WITH BLACK FACE AND VIDEO DETECTION CAMERA 10-11-04 SHA NO. AT5825185
MO W.M. M.A.R. D.A.Z. B.R.K.
C PROVIDE PRE-EMPTION PHASE ALONG S.B. US 29 3-19-2003 SHA NO. AT2885185
R.R.Z.

PLOTTED: $DATETIME$
FILE: $FILE$

SHA
STATE OF MARYLAND
DEPARTMENT OF TRANSPORTATION
STATE HIGHWAY ADMINISTRATION

US 29 (COLESVILLE ROAD) AND EB
MD 193 (UNIVERSITY BOULEVARD EAST)

SCALE 1"= 20' DATE 9-1995 CONTRACT NO. M425-502-370

DESIGNED BY
DRAWN BY ZAJ
CHECKED BY
F.A.P. NO.
COUNTY MONTGOMERY
LOGMILE 15002902.69
TIMS NO. H010
TOD NO.

TS NO. 3535E DRAWING NO. OF SHEET NO. 1 OF 5

...\4000's\4870\4870a.dgn Aug. 03, 2005 13:35:29