DRILL HOLES

DRILL HOLES

DRILL HOLES

BORDER REVI DATE: June 1, 2004

GEORGIA AVE IS CONSIDERED TO RUN IN A NORTH-SOUTH DIRECTION

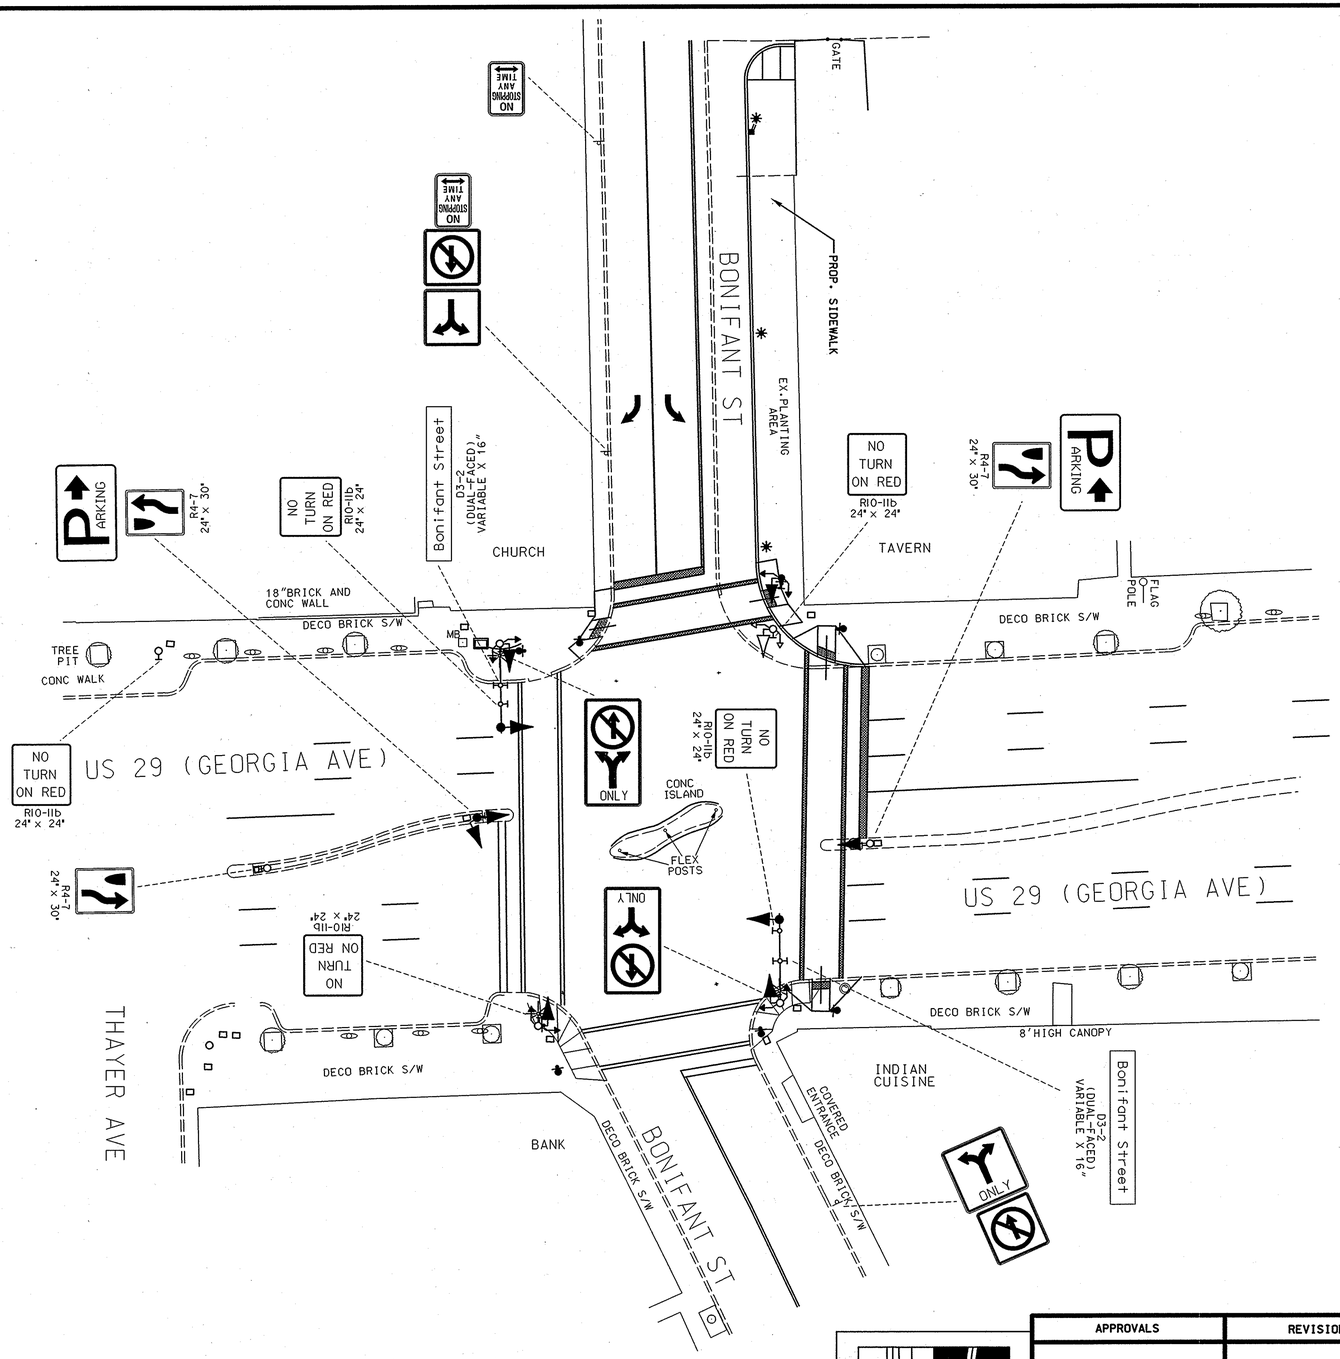

GEOMETRIC LEGEND

PROPOSED
EXISTING

LEGEND OF UNDERGROUND AND OVERHEAD UTILITIES

AERIAL CABLE	A	A
ELECTRIC	E	E
TELEPHONE	T	T
GAS	G	G
SEWER	S	S
WATER	W	W
CABLE TV	TV	TV

STATE OF MARYLAND
DEPARTMENT OF TRANSPORTATION
STATE HIGHWAY ADMINISTRATION

US 29 (GEORGIA AVE) AND BONIFANT ST

STREET TRAFFIC STUDIES, LTD.
400 Crain Hwy. NW.
Glen Burnie, MD 21061
Ph (410) 590-5500
Fax (410) 590-6637

5215sign.dgn

APPROVALS	REVISIONS
TEAM LEADER	
ASST. DIV. CHIEF	
DIVISION CHIEF	
OFFICE DIRECTOR	

PLOTTED: $DATETIME$
FILE: $FILE$

EXISTING SIGNING PLAN

SCALE 1"= 20' DATE 4/23/07 CONTRACT NO.

DESIGNED BY R R ZACHERL
DRAWN BY W J NIES
CHECKED BY
F.A.P. NO.

COUNTY MONTGOMERY
LOGMILE 15002900.61
TIMS NO. I-485
TOD NO.

TS NO. 4572 | DRAWING NO. 2 OF 4 | SHEET NO. OF

15002900\5215\5215sign.dgn Apr 26, 2007 12:00:49 PM