K&E BALTIMORE 17 0153 PHOENIX 10-75 MC 4156

F.H.W.A. REGION NO.	STATE	FED. AID PROJ. NO.	SHEET NO.	TOTAL SHEETS
3	MD.		3	6

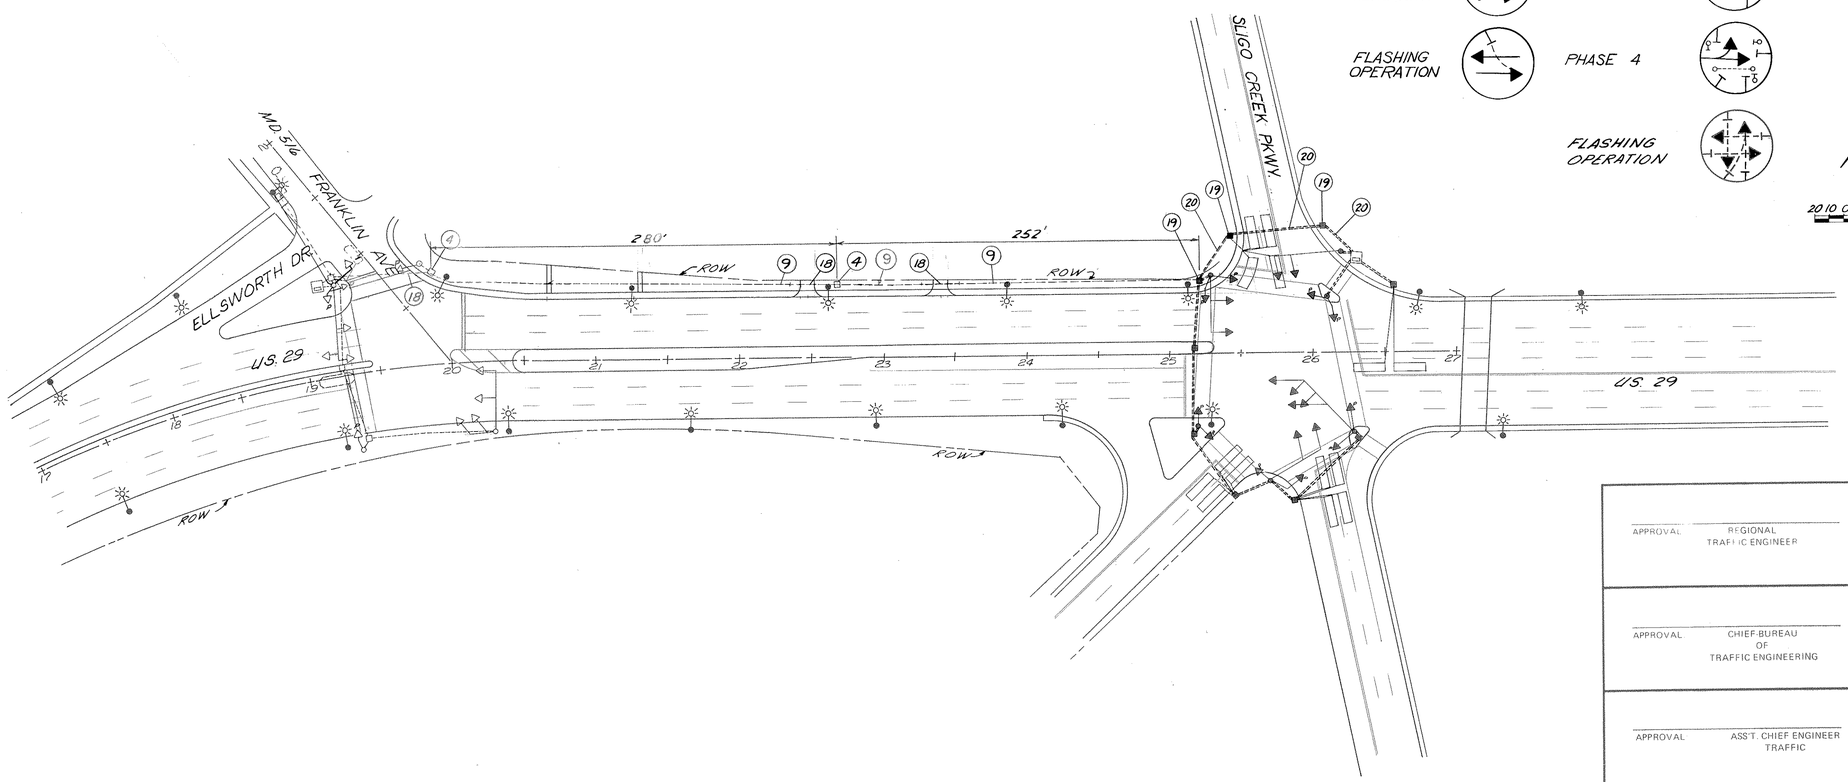

APPROVAL REGIONAL TRAFFIC ENGINEER

APPROVAL CHIEF-BUREAU OF TRAFFIC ENGINEERING

APPROVAL ASS'T. CHIEF ENGINEER TRAFFIC

REVISIONS

STATE OF MARYLAND
DEPARTMENT OF TRANSPORTATION
STATE HIGHWAY ADMINISTRATION

TRAFFIC DIVISION — BUREAU OF TRAFFIC ENGINEERING

TRAFFIC SIGNAL IMPROVEMENT

US 29 INTERCONNECT PLAN
MD 516 TO SLIGO CREEK PKWY

SCALE 1"=50' DATE CONTRACT NO. M 373-501-385

DRAWN BY JVK COUNTY: MONTGOMERY

DESIGNED BY: HJA CHECKED BY: HJA SIGNAL NO

BARTON-ASCHMAN ASSOCIATES, INC.
820 Davis Street, Evanston, Illinois 60201

DRAWING NO. TS-73XI