F.H.WA. REGION NO.	STATE	FED. AID PROJ. NO.	SHEET NO.	TOTAL SHEETS
3	MD.		3	9

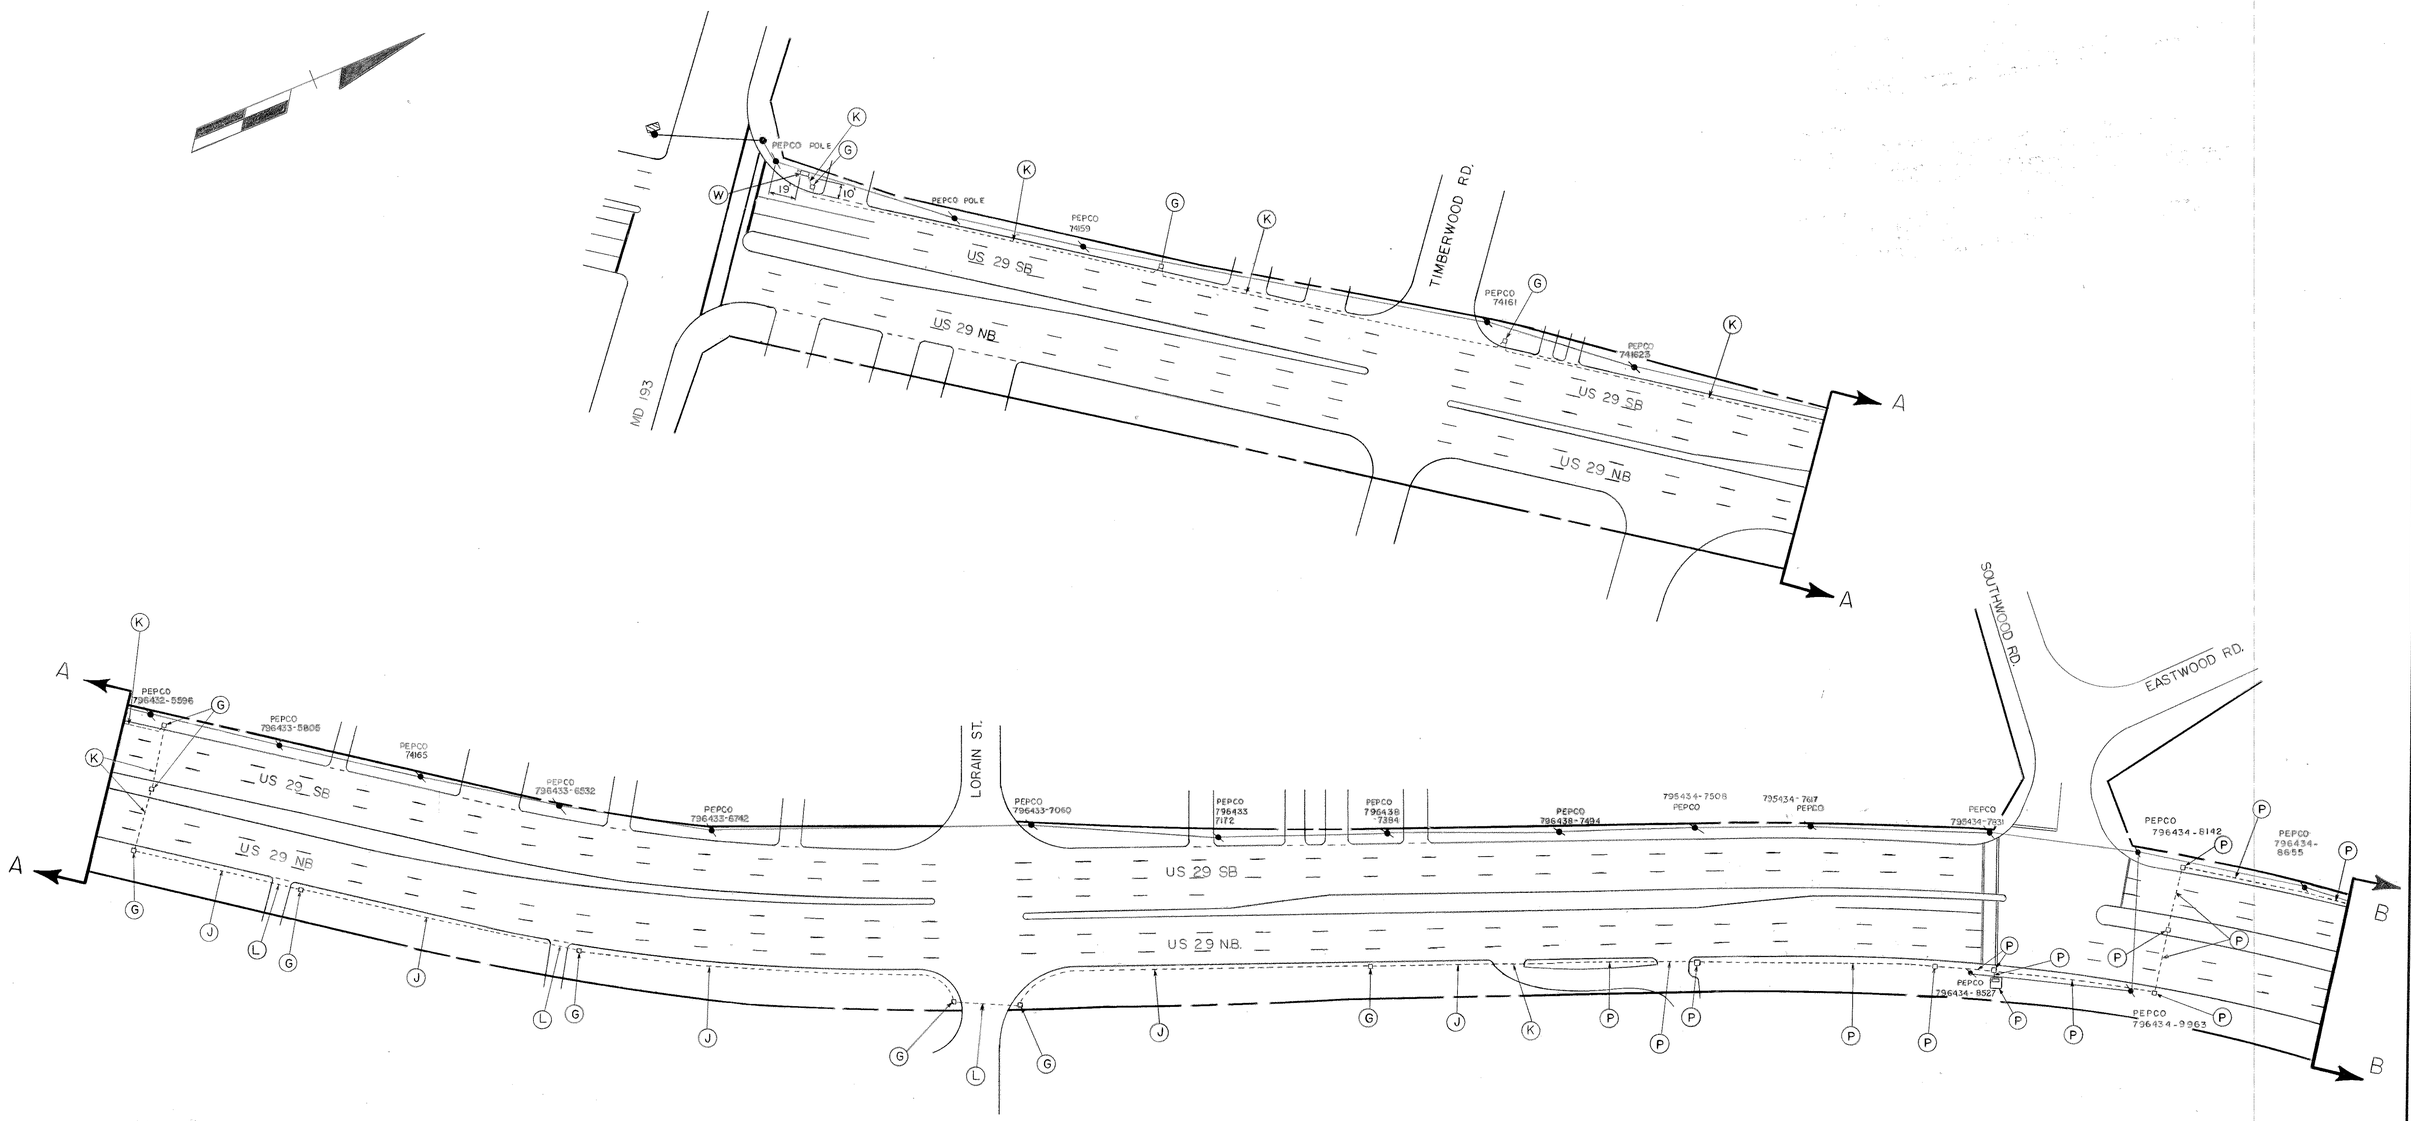

STREET TRAFFIC STUDIES, LTD.
Suite 295, Commercentre East
1777 Reisterstown Road
Baltimore, MD 21208

REVISIONS	APPROVALS
	Dennis J. Rodgers 1-14-87 for: Dimitrios A. Zafiris — CHIEF, SIGNAL DESIGN SECTION
	1/13/87 — ASST. DISTRICT ENGINEER, TRAFFIC
	1-14-87 — CHIEF, BUREAU OF TRAFFIC ENGINEERING
	1-16-87 — DEPUTY CHIEF ENGINEER, OFFICE OF TRAFFIC

MARYLAND DEPARTMENT OF TRANSPORTATION
STATE HIGHWAY ADMINISTRATION - OFFICE OF TRAFFIC
BUREAU OF TRAFFIC ENGINEERING

INTERCONNECT PLAN -
U.S. 29 AND SOUTHWOOD ROAD

COUNTY: MONTGOMERY

DRAWN BY S. THACKER (FOR STS)
DES. BY: R. ZACHERL (FOR STS)
CHK. BY: Dennis J. Rodgers 1-14-87

F.A.P. NO.
S.H.A. NO. M-578-509-385

SCALE: 1" = 50'
DATE: 9-2-86

TS/FILE NO. 2188X

SHEET NO. 3 OF 9