F.H.WA. REGION NO.	STATE	FED. AID PROJ. NO.	SHEET NO.	TOTAL SHEETS
3	MD.		5	9

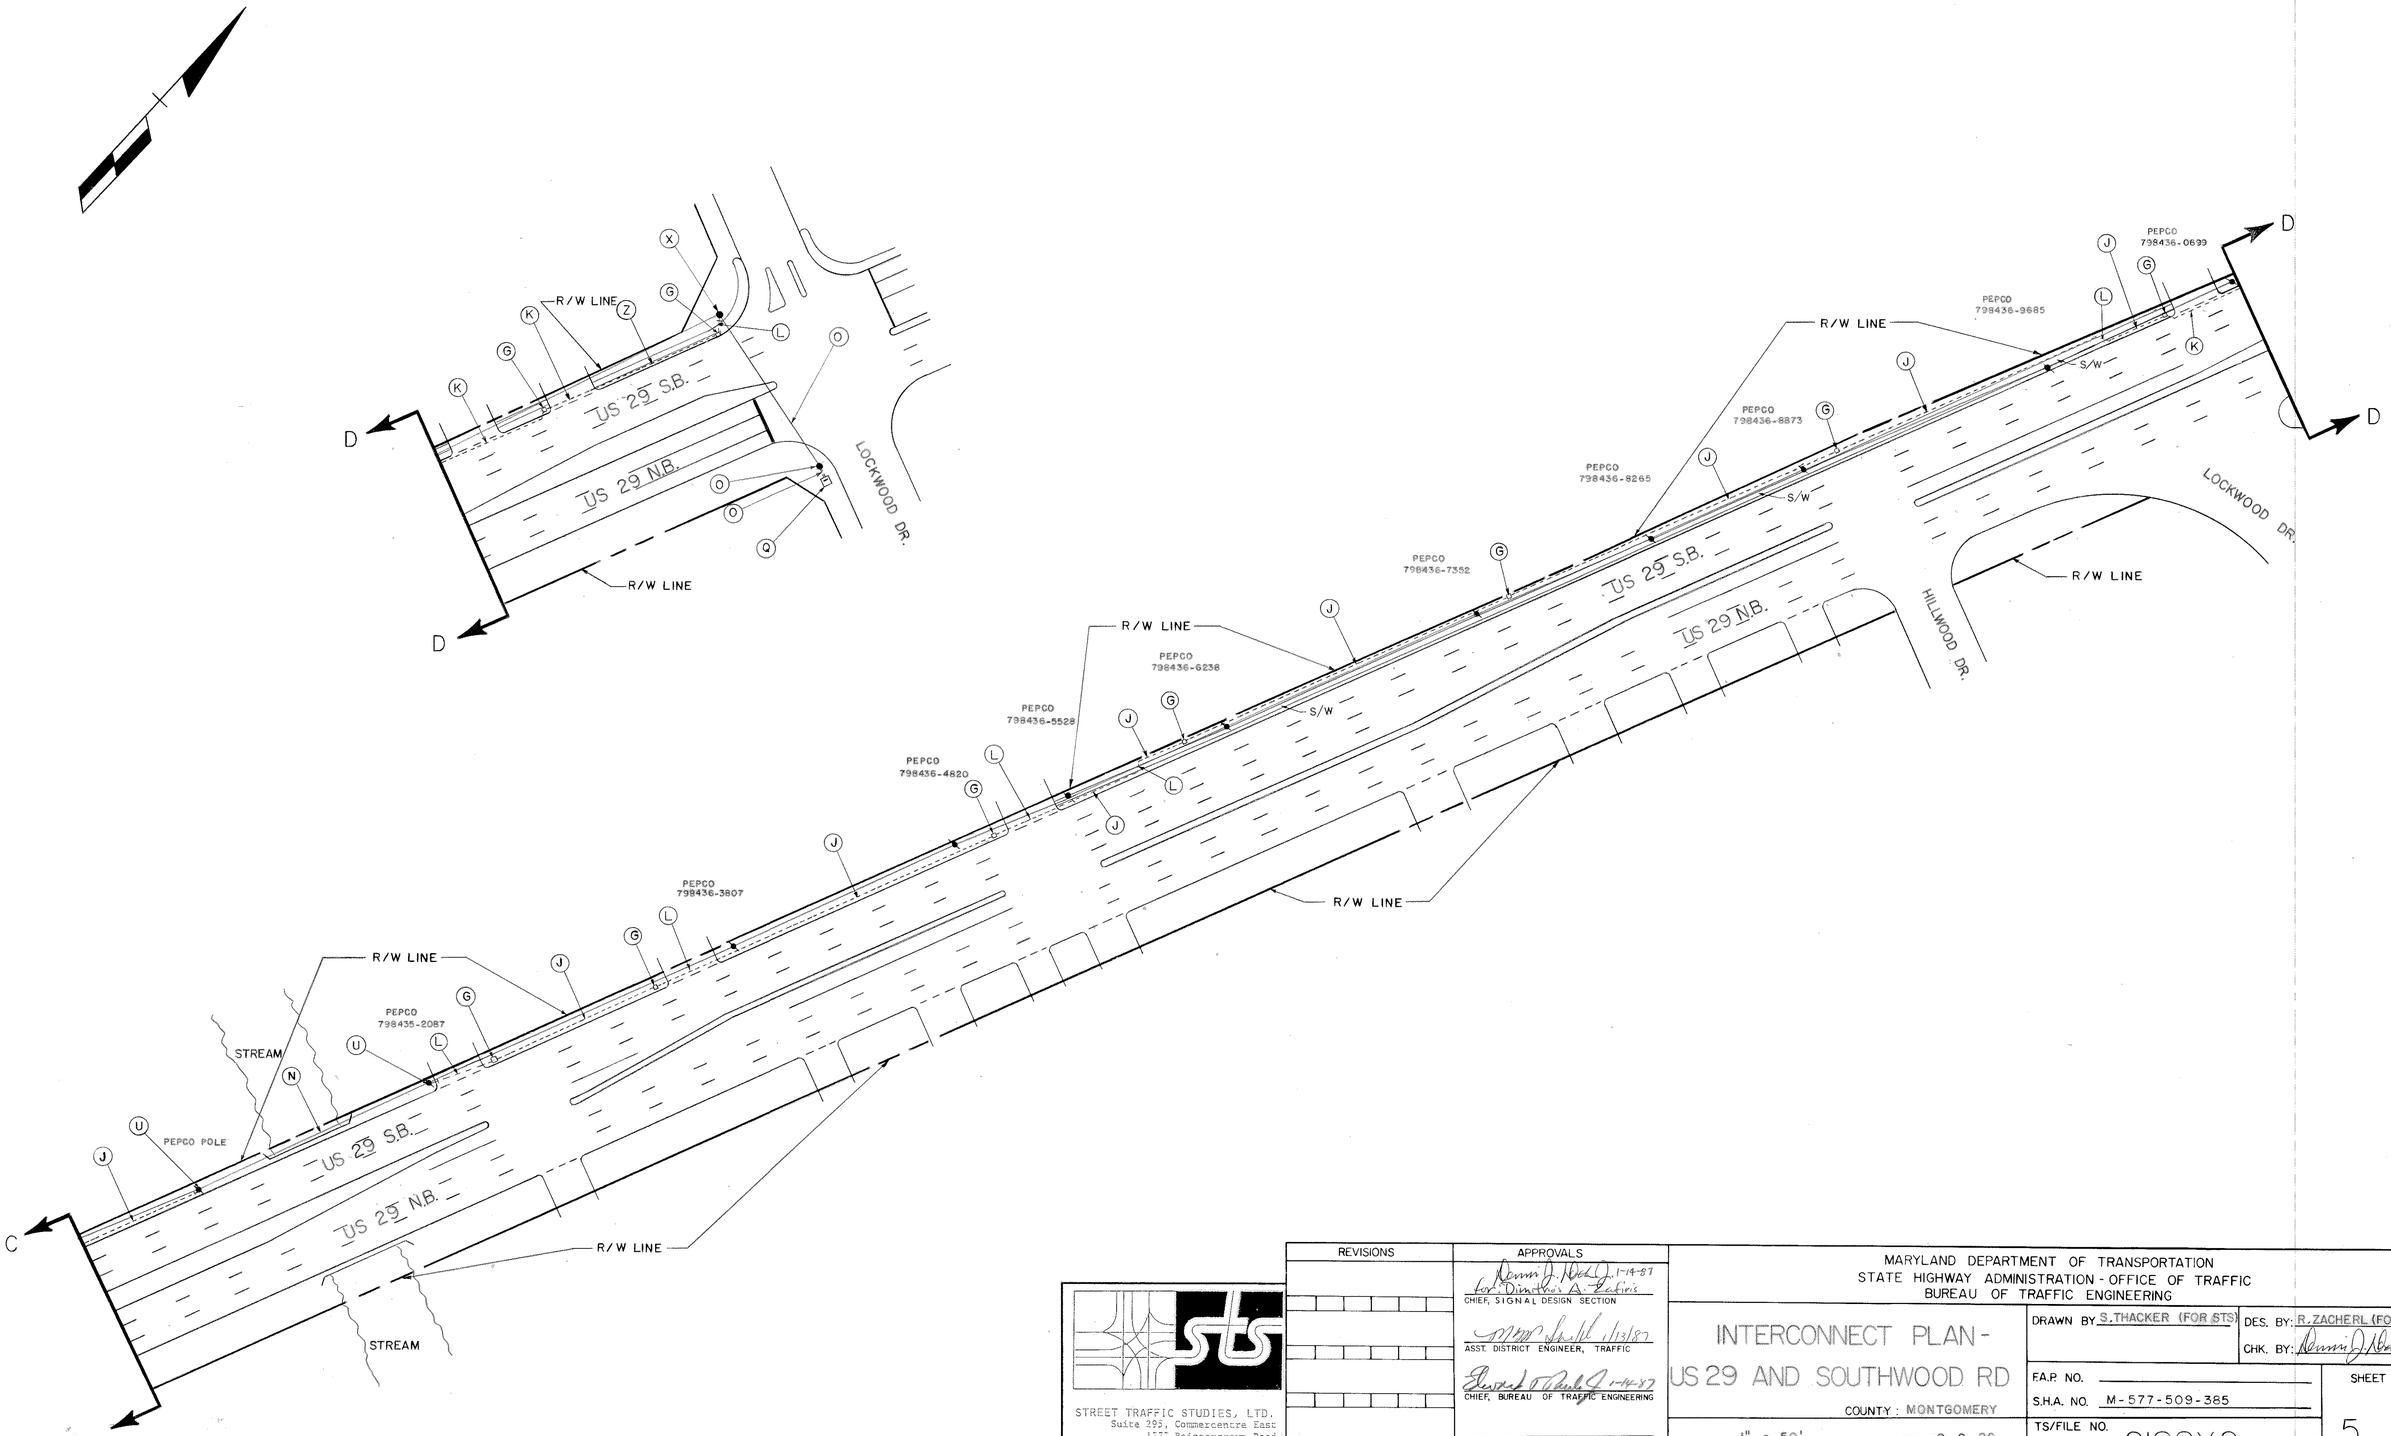

STREET TRAFFIC STUDIES, LTD.
Suite 295, Commercentre East
1777 Reisterstown Road
Baltimore, MD 21208

REVISIONS	APPROVALS
	Dennis J. Hoh Jr. 1-14-87 for Dimitrios A. Zafiris — CHIEF, SIGNAL DESIGN SECTION
	1/13/87 — ASST. DISTRICT ENGINEER, TRAFFIC
	1-14-87 — CHIEF, BUREAU OF TRAFFIC ENGINEERING
	DEPUTY CHIEF ENGINEER, OFFICE OF TRAFFIC

MARYLAND DEPARTMENT OF TRANSPORTATION
STATE HIGHWAY ADMINISTRATION - OFFICE OF TRAFFIC
BUREAU OF TRAFFIC ENGINEERING

INTERCONNECT PLAN - US 29 AND SOUTHWOOD RD

COUNTY: MONTGOMERY

SCALE: 1" = 50' DATE: 9-2-86

DRAWN BY S. THACKER (FOR STS) DES. BY: R. ZACHERL (FOR STS)
CHK. BY: Dennis J. Hoh Jr. 1-14-87

F.A.P. NO.
S.H.A. NO. M-577-509-385
TS/FILE NO. 2188X2

SHEET NO. 5 OF 9