F.H.W.A. REGION NO.	STATE	FED. AID PROJ. NO.	SHEET NO.	TOTAL SHEETS
3	MD			

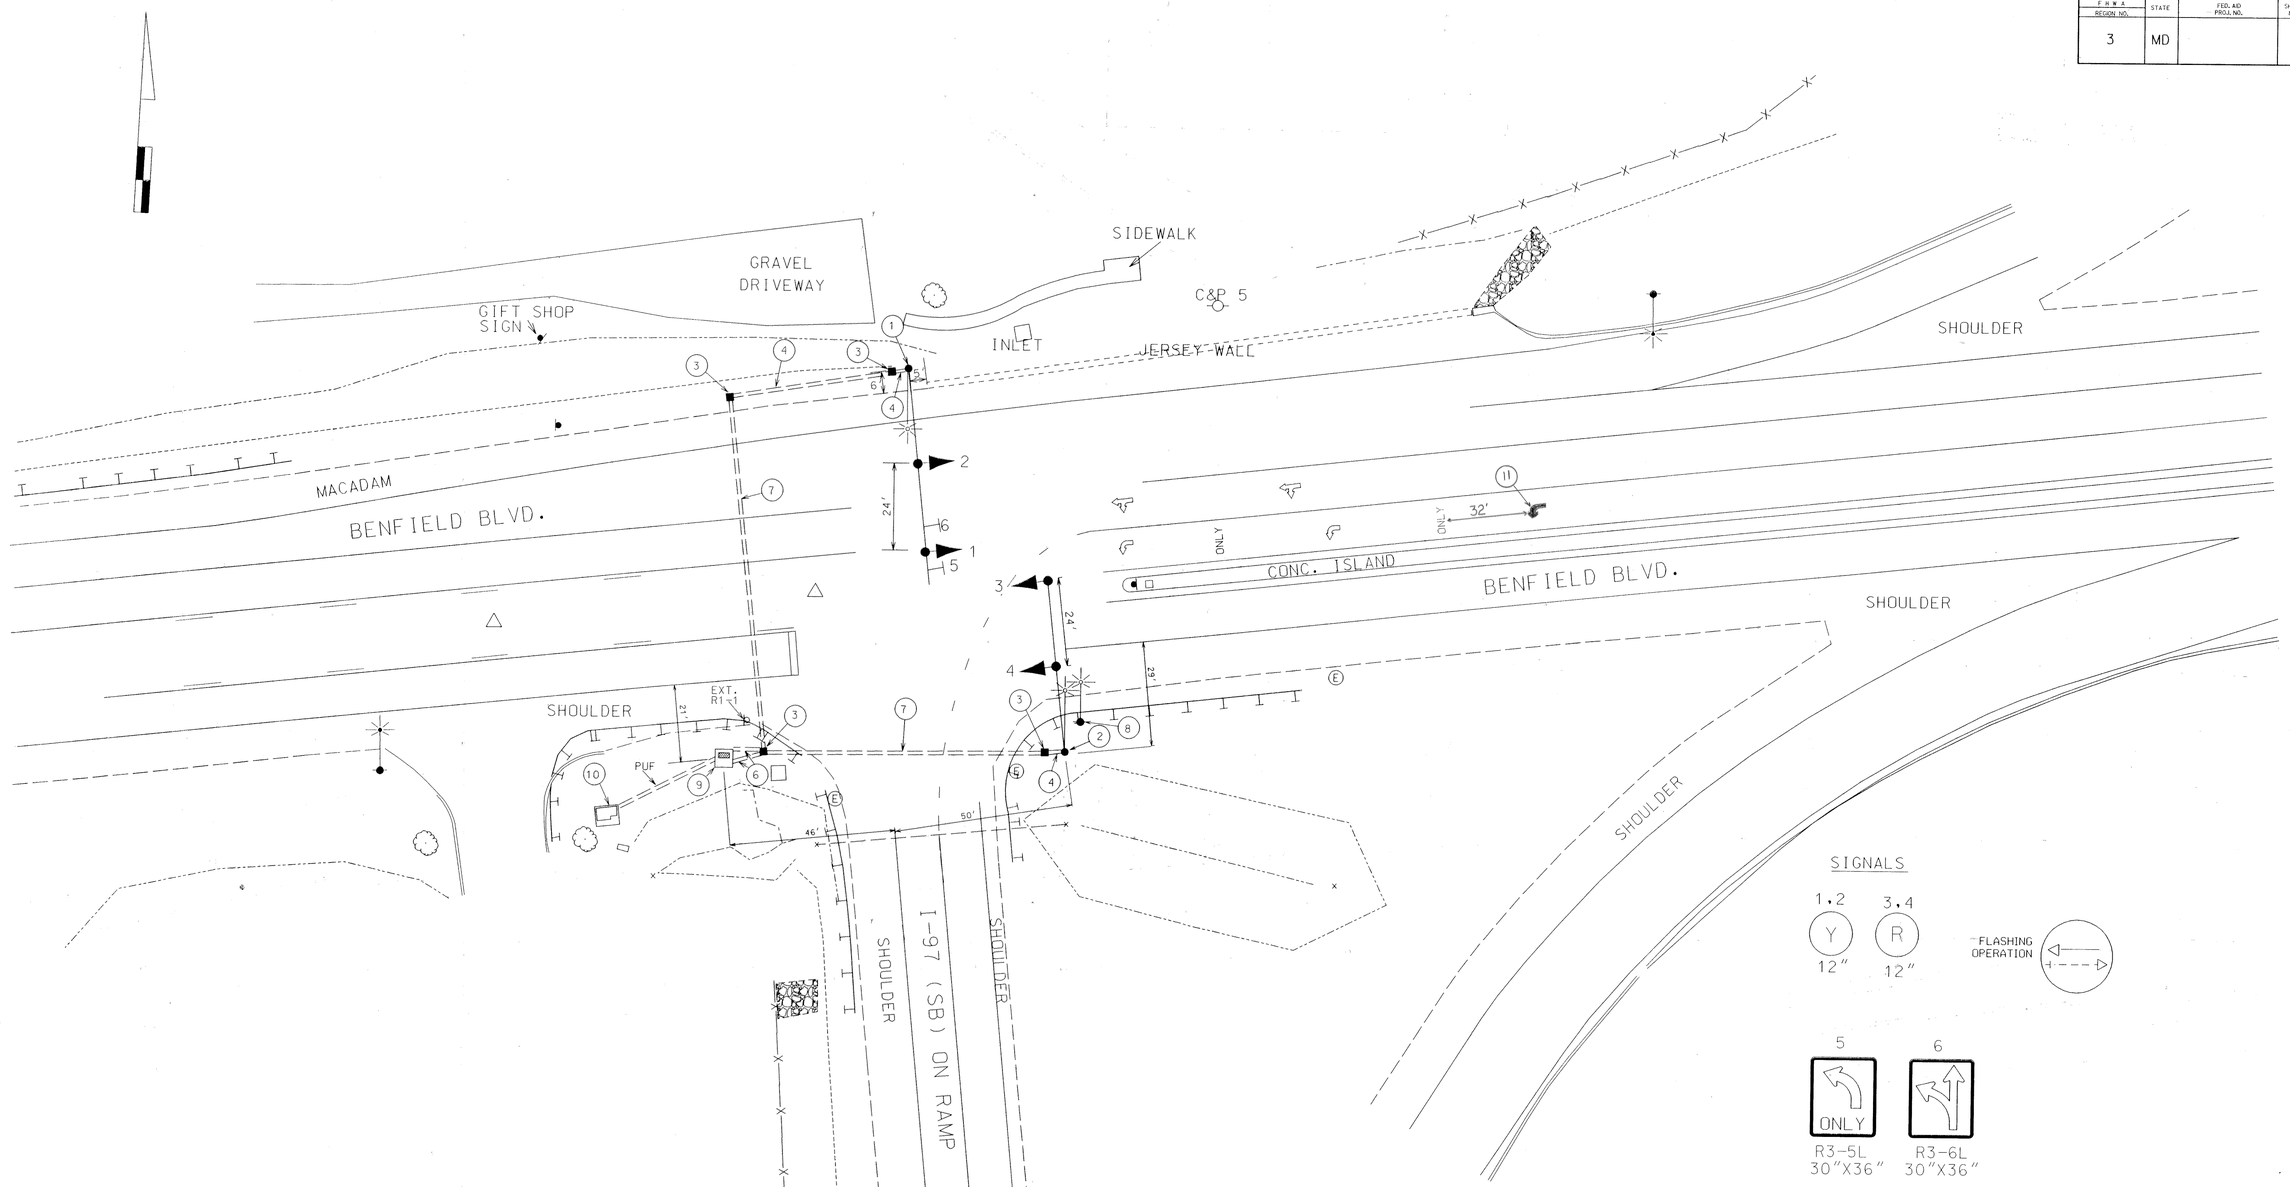

UTILITY LEGEND

—G—G—	GAS MAIN
—W—W—	WATER MAIN
—S—S—	SEWER MAIN
—E—E—	ELECTRIC CABLES
—A—A—	AERIAL CABLES
—T—T—	TELEPHONE CABLES

REVISIONS	APPROVALS	REVISIONS
	CHIEF, DESIGN SECTION 6/14/94	
	ASST. DISTRICT ENGINEER, TRAFFIC	
	CHIEF, TRAFFIC ENGINEERING DESIGN DIVISION 6/15/94	
	DIRECTOR, TRAFFIC & SAFETY 6/15/94	

MARYLAND DOT - STATE HIGHWAY ADMINISTRATION
Office of Traffic & Safety
TRAFFIC ENGINEERING DESIGN DIVISION
BENFIELD BLVD. EXT. @ I-97 (SB) ON RAMP

DRAWN BY: MEL COOK	F.A.P. NO.	TS NO.	PLAN SHEET NO.
CHECK BY: 6/14/94	S.H.A. NO.	3442	___ OF ___
SCALE: 1" = 20'	COUNTY ANNE ARUNDEL		

Fig. 5

02009709.21