DRILL HOLES

DRILL HOLES

DRILL HOLES

ARUNDEL MILLS BLVD. IS ASSUMED TO RUN IN AN EAST-WEST DIRECTION

SOUTHBOUND ARUNDEL MILLS CIRCLE	
DOUBLE RIGHT TURN PAVEMENT MARKING LOCATION TABLE	
TRAFFIC CONTROL DEVICE	DISTANCE FROM STOPLINE
ARROWS	50'
ARROWS	130'

SOUTHBOUND ARUNDEL MILLS CIRCLE	
LEFT TURN PAVEMENT MARKING LOCATION TABLE	
TRAFFIC CONTROL DEVICE	DISTANCE FROM STOPLINE
ARROW	50'
ONLY	90'
ARROW	130'

PAVEMENT MARKING LEGEND

* A. INSTALL 5 IN. SOLID YELLOW PAVEMENT MARKING
* B. INSTALL 5 IN. SOLID WHITE PAVEMENT MARKING
* C. INSTALL 5 IN. SKIP WHITE PAVMENT MARKING (10 FT. LINE, 30 FT. GAP)
* D. INSTALL 5 IN. SKIP WHITE PAVEMENT MARKING (3 FT. LINE, 9 FT. GAP)
E. INSTALL WHITE PAVEMENT MARKING ARROW (SEE TABLE)
F. INSTALL WHITE PAVEMENT MARKING "ONLY" (SEE TABLE)
G. REMOVE EXISTING PAVEMENT MARKING LINE
H. INSTALL 10 IN. SOLID WHITE PAVEMENT MARKING
* I. INSTALL 5 IN. SKIP WHITE PAVEMENT MARKING (3 FT. LINE, 3 FT. GAP)
J. INSTALL 10 IN. SOLID WHITE PAVEMENT MARKING (45 DEGREES WITH 40 FT. SPACING)
K. INSTALL 12 IN. SOLID WHITE PAVEMENT MARKING (45 DEGREES WITH 2 FT. GAP BEWTWEEN LINES)
L. REMOVE EXISTING STREET LIGHT AND R1-2 SIGN

* – 4 IN. PAVEMENT MARKING IF LOCATED ON COUNTY ROAD

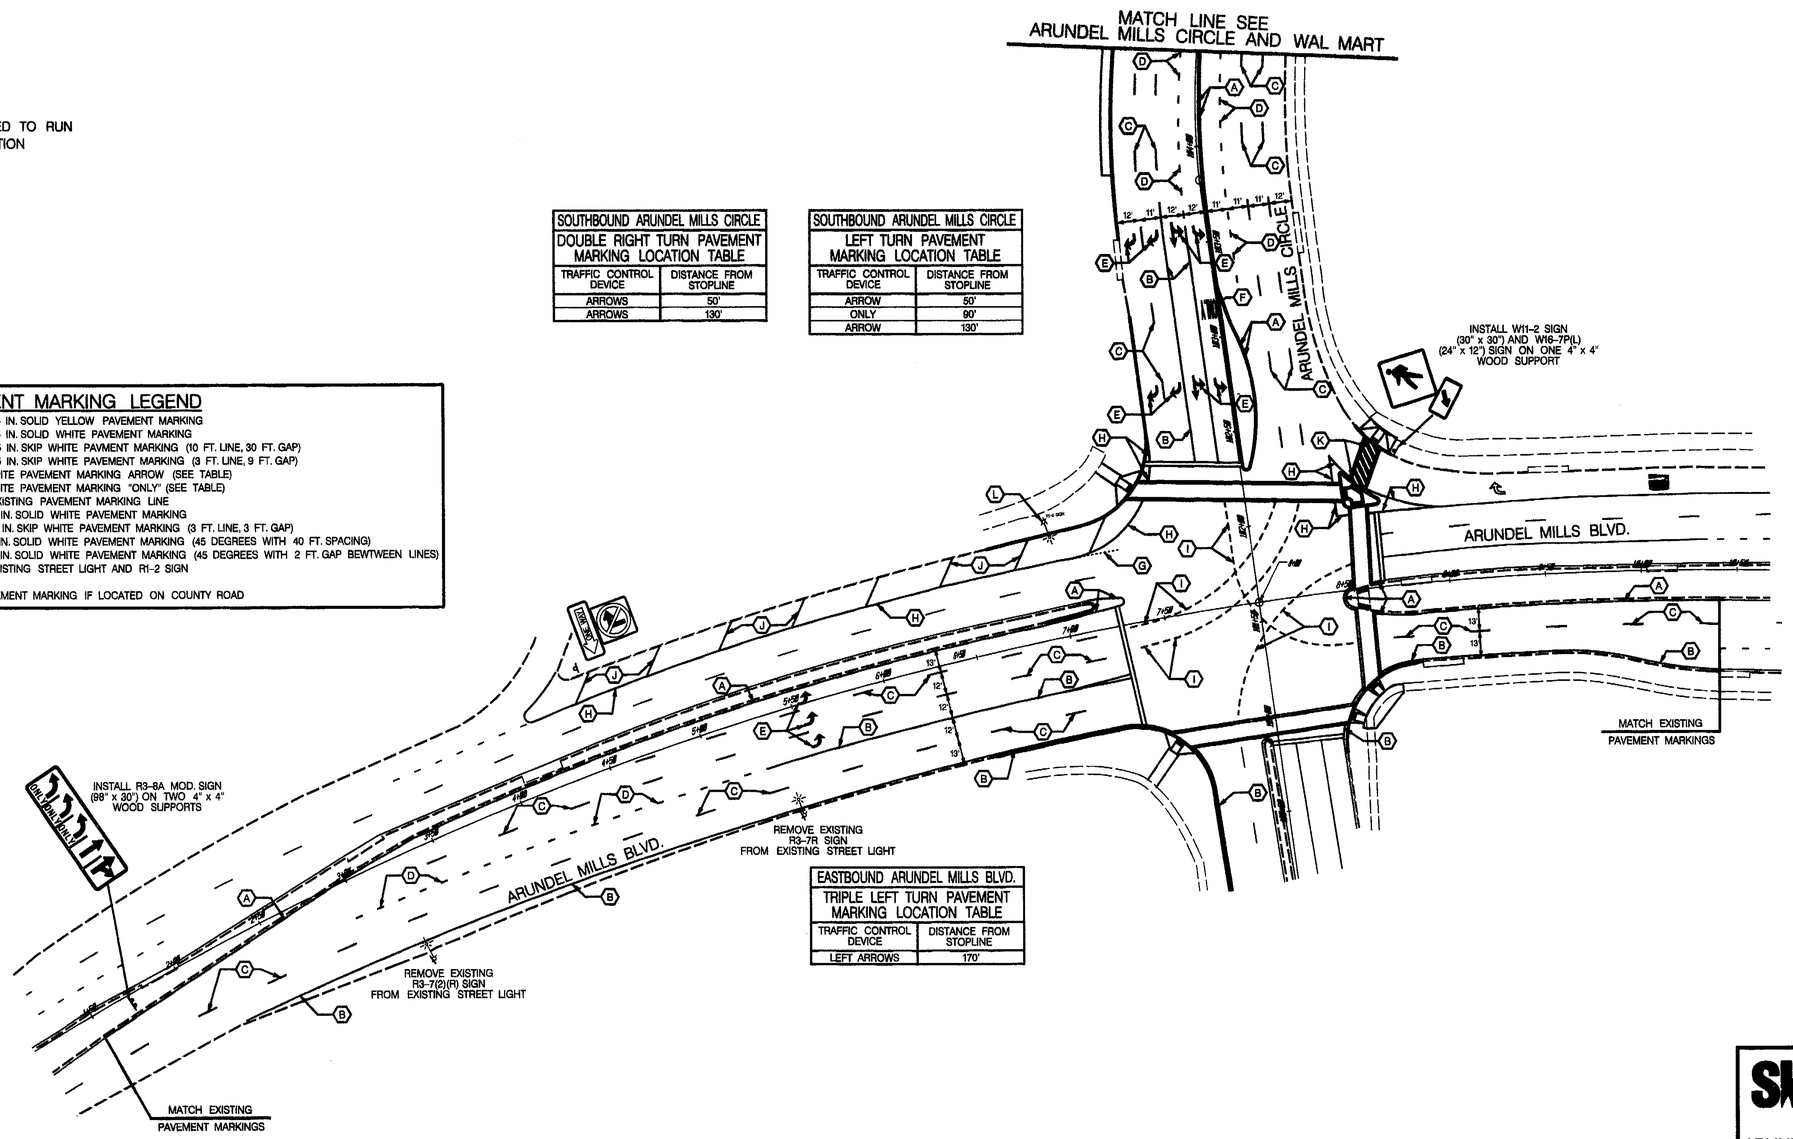

EASTBOUND ARUNDEL MILLS BLVD.	
TRIPLE LEFT TURN PAVEMENT MARKING LOCATION TABLE	
TRAFFIC CONTROL DEVICE	DISTANCE FROM STOPLINE
LEFT ARROWS	170'

GENERAL NOTES:

1. CONTACT THE ASSISTANT DISTRICT ENGINEER-TRAFFIC, PRIOR TO FINAL PAVEMENT MARKING INSTALLATION.
2. NEW PAVEMENT MARKINGS SHALL TRANSITION TO TIE INTO EXISTING MARKINGS AS DIRECTED BY THE ENGINEER.
3. ALL NEW PAVEMENT MARKING SYMBOLS, LETTERS, STOP LINES AND CROSSWALKS SHALL BE HEAT APPLIED, PREFORMED THERMOPLASTIC PAVEMENT MARKING TAPE.
4. ALL WOOD SUPPORTS LARGER THAN 4" X 4 " SHALL BE DRILLED IN ACCORDANCE WITH MDSHA STD. NO. 812.01.
5. ALL EXISTING SIGNING WITHIN THE PROJECT LIMITS ARE TO REMAIN UNLESS OTHERWISE NOTED.

TRAFFIC CONCEPTS, INC.
325 Gambrills Road
Suite B
Gambrills, MD 21054
(410) 923-7101
FAX: (410) 923-6473
EMAIL: TRAFFIC@TRAFFIC-CONCEPTS.COM

M:\2400\2475\Signals\Arundel Mills@Arundel Mills Cir\Signal\10-27-11-signal.dgn
Friday, November 18, 2011 AT 09:41 AM

SHA TRACKING #11-AP-AA-065

SHA

STATE OF MARYLAND
DEPARTMENT OF TRANSPORTATION
STATE HIGHWAY ADMINISTRATION

OFFICE OF TRAFFIC & SAFETY
TRAFFIC ENGINEERING DESIGN DIVISION

ARUNDEL MILLS BLVD. AND ARUNDEL MILLS CIRCLE
HANOVER, MARYLAND

SIGNING AND PAVEMENT MARKING PLAN

SCALE	1" = 40'	DATE	11-17-11
CONTRACT NO.	BW996M82		
DESIGNED BY	J.K. SCHMID	COUNTY	ANNE ARUNDEL
DRAWN BY	J.K. SCHMID	LOGMILE	02620300.54
CHECKED BY	T. ZAYDEL	T.I.M.S. NO.	K-973
F.A.P. NO.	N/A	TOD NO.	

DRAWING NO. TS — 4803 GI1A

SHEET NO. 2 OF 3