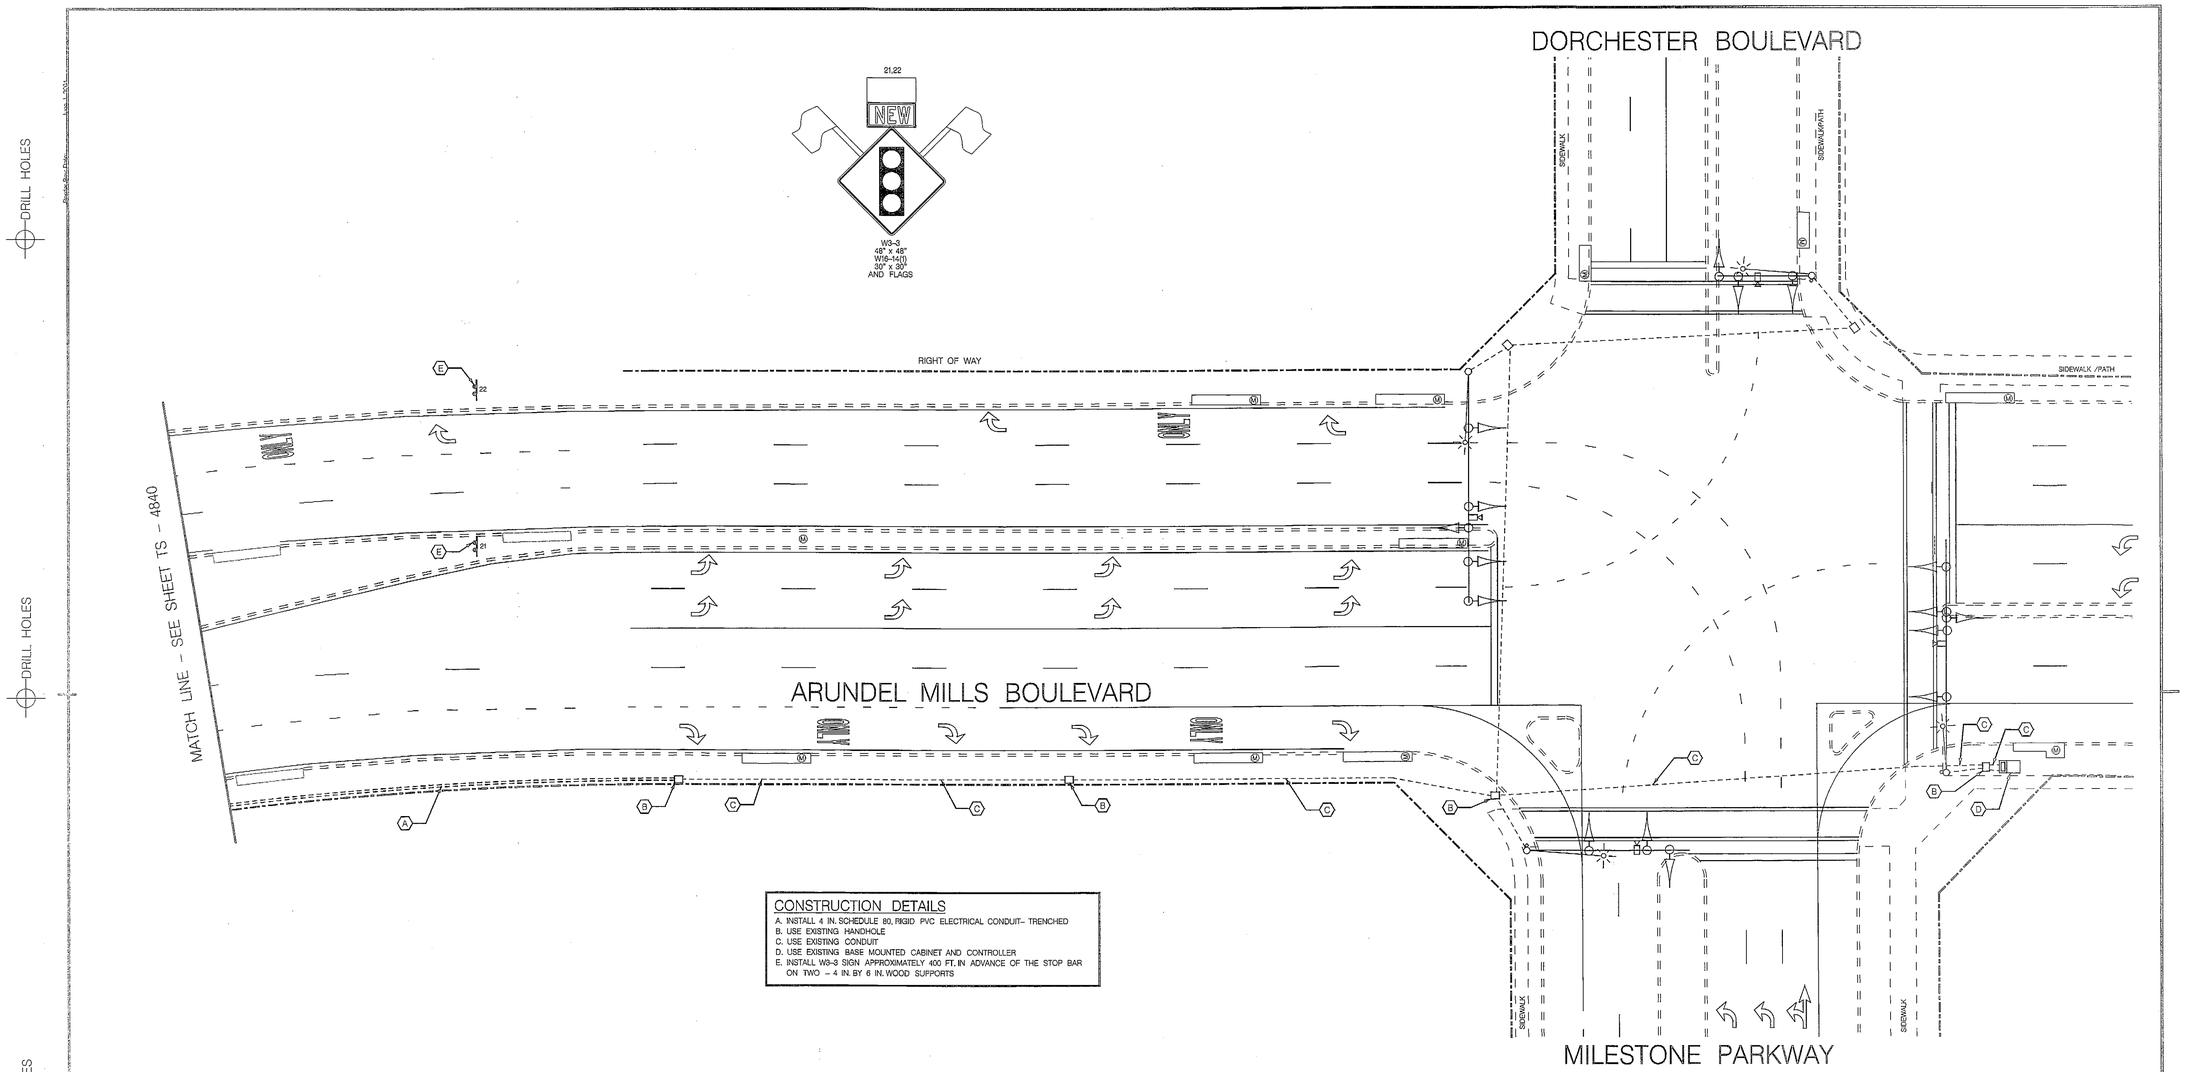

CONSTRUCTION DETAILS

A. INSTALL 4 IN. SCHEDULE 80, RIGID PVC ELECTRICAL CONDUIT– TRENCHED
B. USE EXISTING HANDHOLE
C. USE EXISTING CONDUIT
D. USE EXISTING BASE MOUNTED CABINET AND CONTROLLER
E. INSTALL W3-3 SIGN APPROXIMATELY 400 FT. IN ADVANCE OF THE STOP BAR ON TWO – 4 IN. BY 6 IN. WOOD SUPPORTS

GEOMETRIC LEGEND

EXISTING
PROPOSED

UTILITY LEGEND

AERIAL CABLE	A
ELECTRICAL	E
TELEPHONE	T
GAS	G
SEWER	S
WATER	W
CABLE TV	TV

TRAFFIC CONCEPTS, INC.
325 Gambrills Road
Suite B
Gambrills, MD 21054
(410) 923-7101
FAX: (410) 923-6473
EMAIL: TRAFFIC@TRAFFIC-CONCEPTS.COM

TRACKING NO. 11-AP-AA-024-XX

SHA

STATE OF MARYLAND
DEPARTMENT OF TRANSPORTATION
STATE HIGHWAY ADMINISTRATION
OFFICE OF TRAFFIC & SAFETY
TRAFFIC ENGINEERING DESIGN DIVISION

ARUNDEL MILLS BLVD.
AND MD 295 RAMP (NORTH)

HANOVER, MARYLAND

TRAFFIC SIGNALIZATION PLAN

SCALE	1" = 20'	DATE	3-22-12
CONTRACT NO.	BW996M82		
DESIGNED BY	T. ZAYDEL	COUNTY	ANNE ARUNDEL
DRAWN BY	T. ZAYDEL	LOGMILE	02F71301.49
CHECKED BY	K. SCHMID	T.I.M.S. NO.	K-972
F.A.P. NO.		TOD NO.	
DRAWING NO.	TS — 4840 GI1	SHEET NO.	2 OF 3