F.H. WA. REGION NO.	STATE	FED. AID PROJ. NO.	SHEET NO.	TOTAL SHEETS
3	MD.		8	20

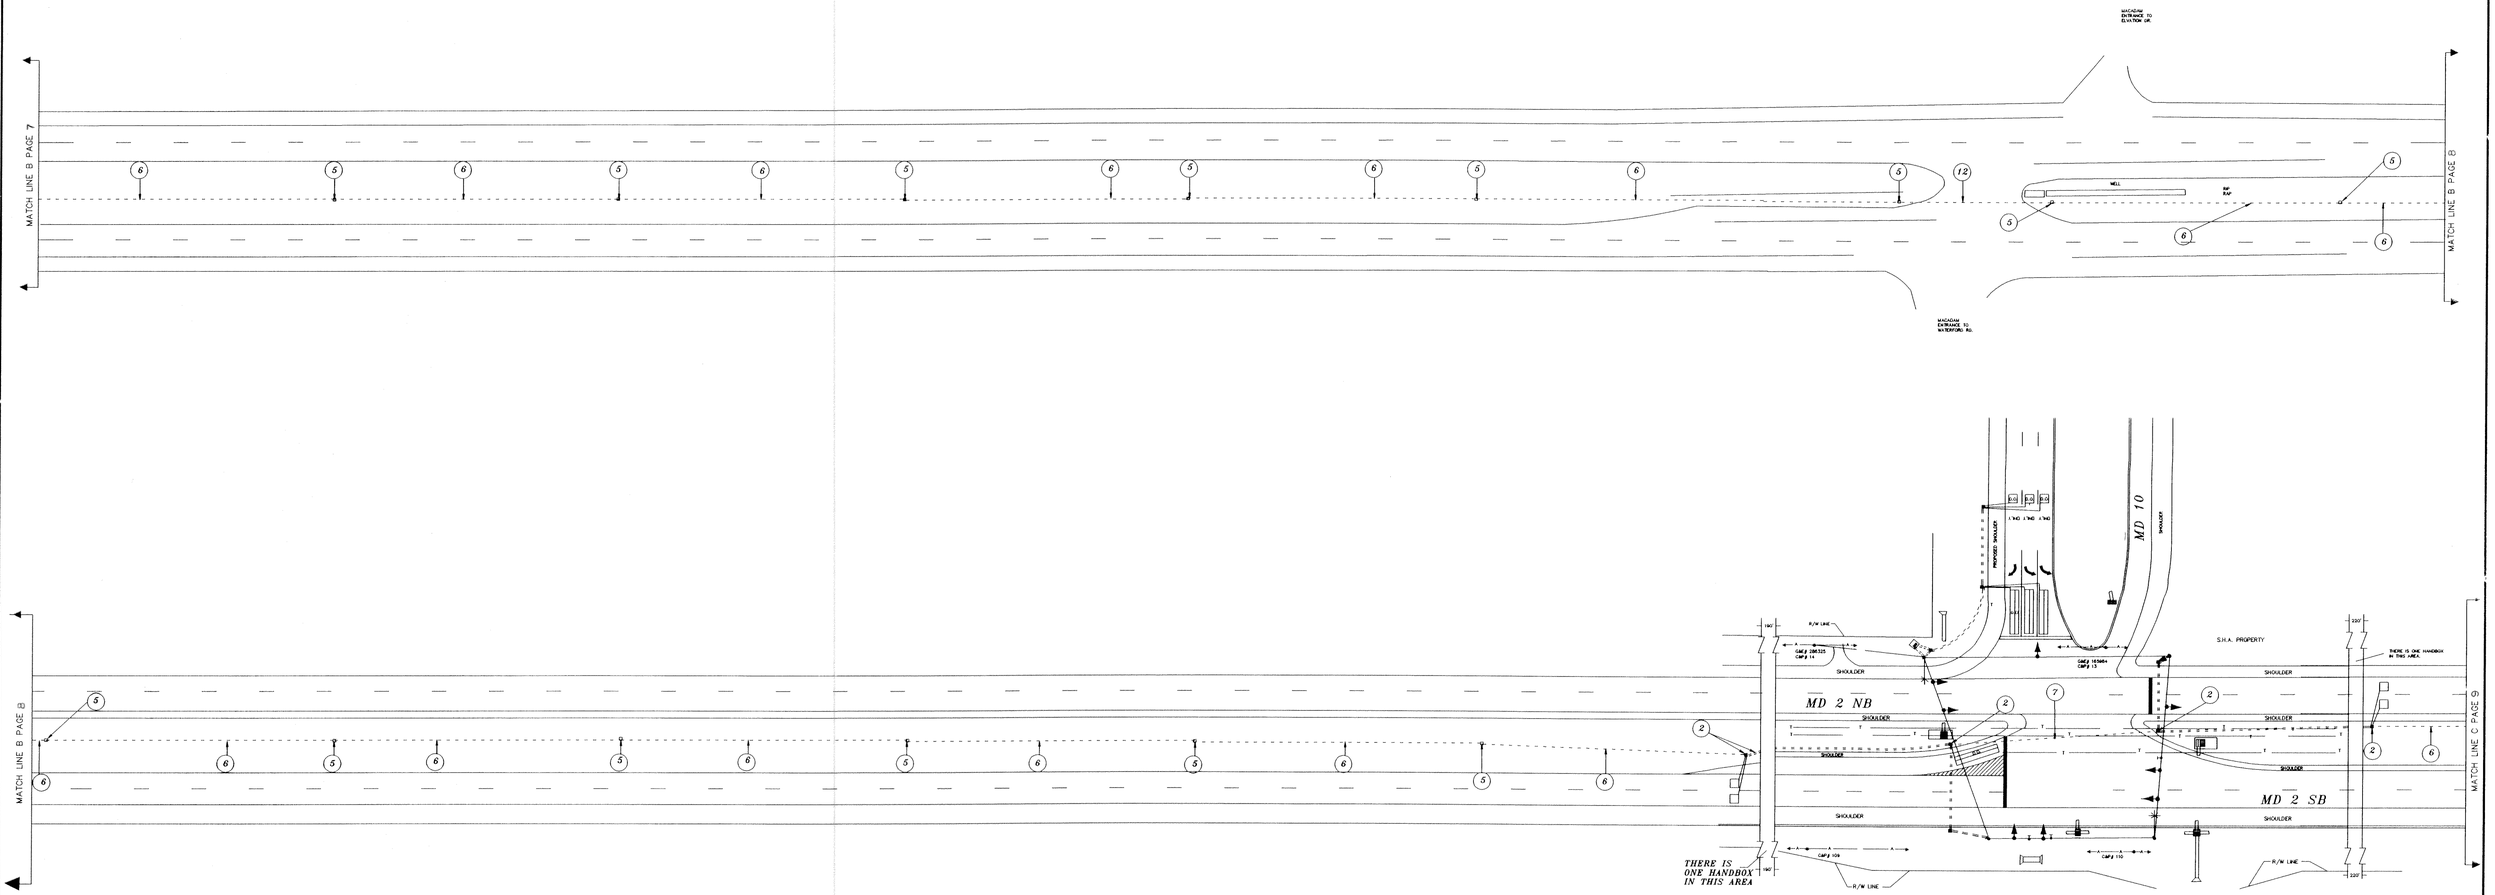

NOTES:

1. D.O. INDICATES A DELAY-OUTPUT LOOP DETECTOR

UTILITY LEGEND

- —G—G— *GAS MAIN*
- —W—W— *WATER MAIN*
- —S—S— *SEWER MAIN*
- —E—E— *ELECTRIC CABLES*
- —A—A— *AERIAL CABLES*
- —T—T— *TELEPHONE CABLES*

REVISIONS	APPROVALS
	CHIEF, SIGNAL DESIGN SECTION
	ASST. DISTRICT ENGINEER, TRAFFIC
	CHIEF, TRAFFIC ENGINEERING DIVISION
	DEPUTY CHIEF ENGINEER, OFFICE OF TRAFFIC

MDOT – STATE HIGHWAY ADMINISTRATION

Office of Traffic & Safety

TRAFFIC ENGINEERING DESIGN DIVISION SIGNAL #

DRAWN BY: *DERRICK DICKERSON*

DES. BY:

CHK. BY:

MD 2 INTERCONNECT FROM JUMPERS HOLE RD TO ARNOLD RD

COUNTY: *ANNE ARUNDEL*

DATE: *3/92* F.A.P. NO.

SCALE: 1" = 50' S.H.A. NO. *AA-517-501-585*

TS/STD. NO. *3245 X2*

SHEET NO. *8* OF *20*