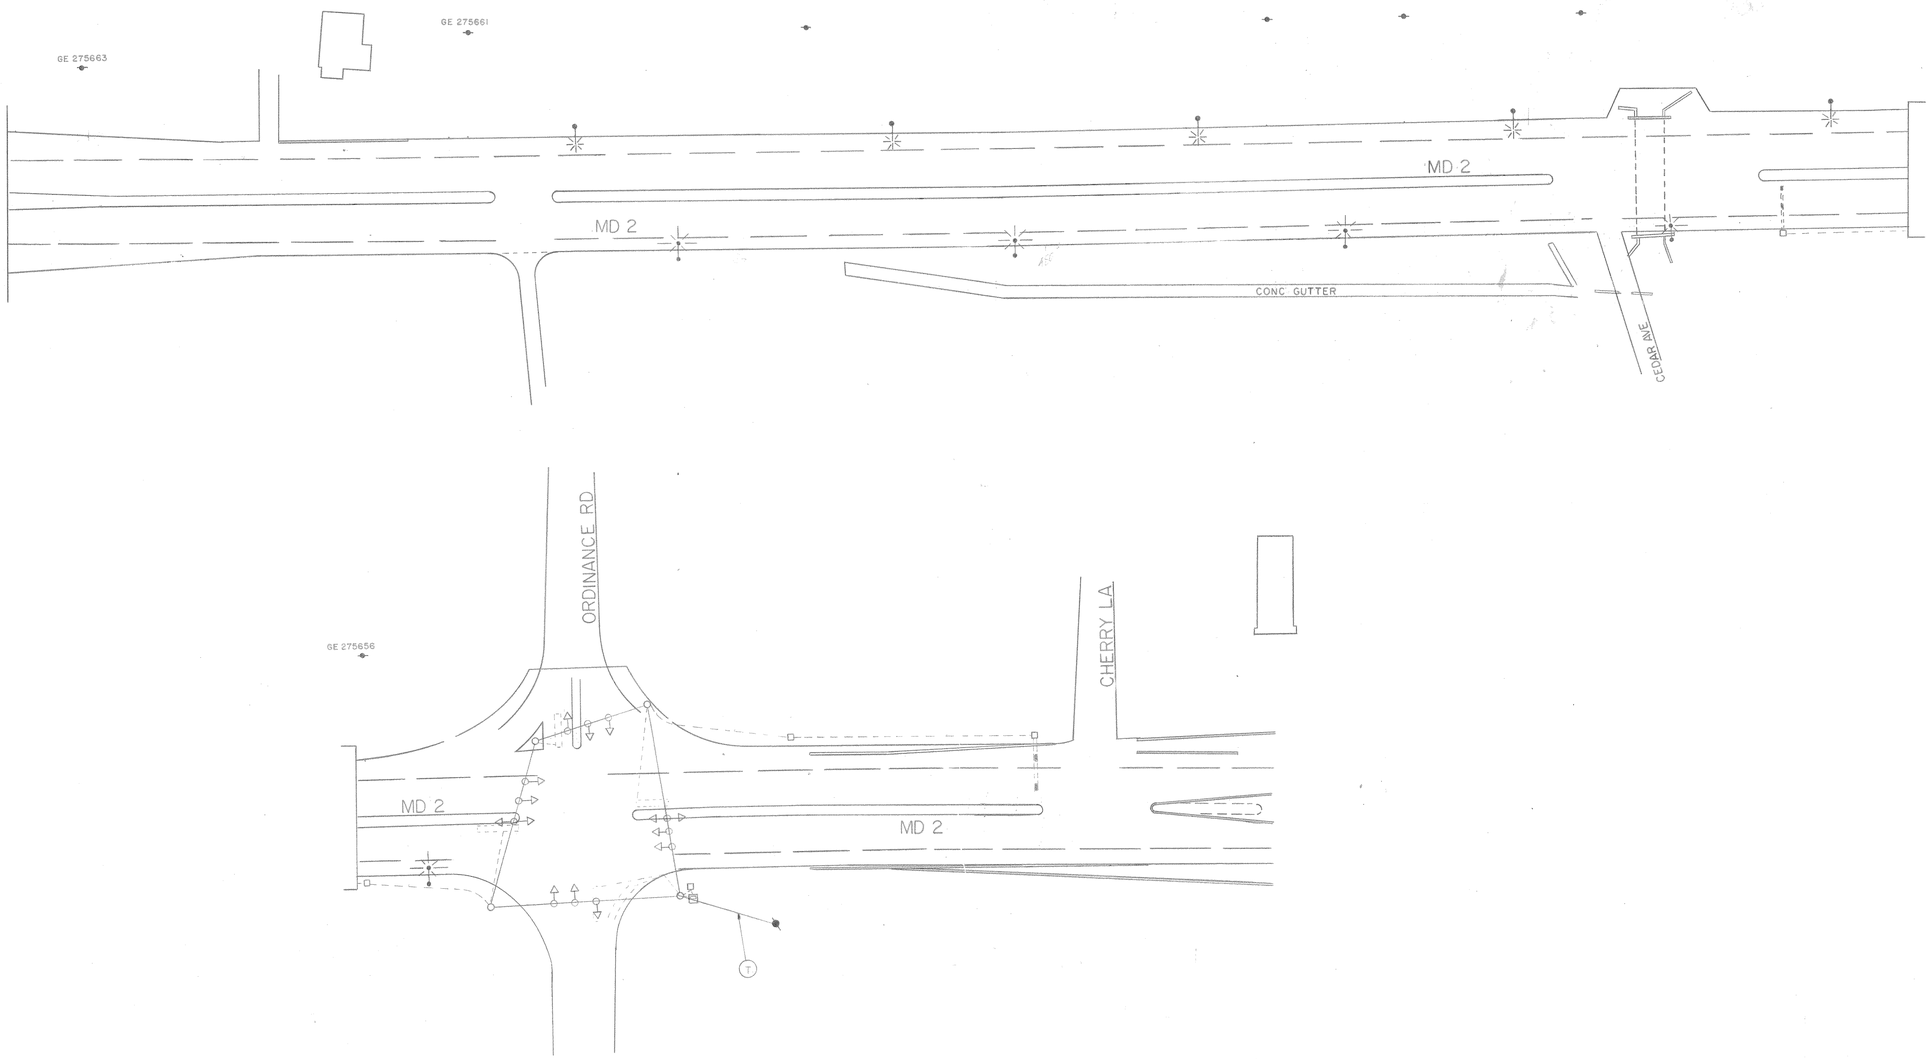

REVISIONS

APPROVAL: CHIEF - BUREAU OF TRAFFIC ENGINEERING

APPROVAL: ASS'T CHIEF ENGINEER TRAFFIC SAFETY

MARYLAND STATE ROADS COMMISSION
DIVISION OF TRAFFIC SAFETY
BUREAU OF TRAFFIC ENGINEERING

MD 2 INTERCONNECT, FROM MD 170 TO ORDNANCE ROAD

F.A.P. NO. T-8005(4)

DATE 4-5-73
SCALE 1" = 40'
DRAWN BY: J GORDON
CONTRACT NO AA 875 - 576
COUNTY ANNE ARUNDEL
CHECKED BY: William J. Fitch

DRAWING NO. TS-372X4

02000238.89

DIETZGEN 10620