F. H. WA. REGION NO.	STATE	FED. AID PROJ. NO.	SHEET NO.	TOTAL SHEETS
3	MD.	HES 3003(1)	2	9

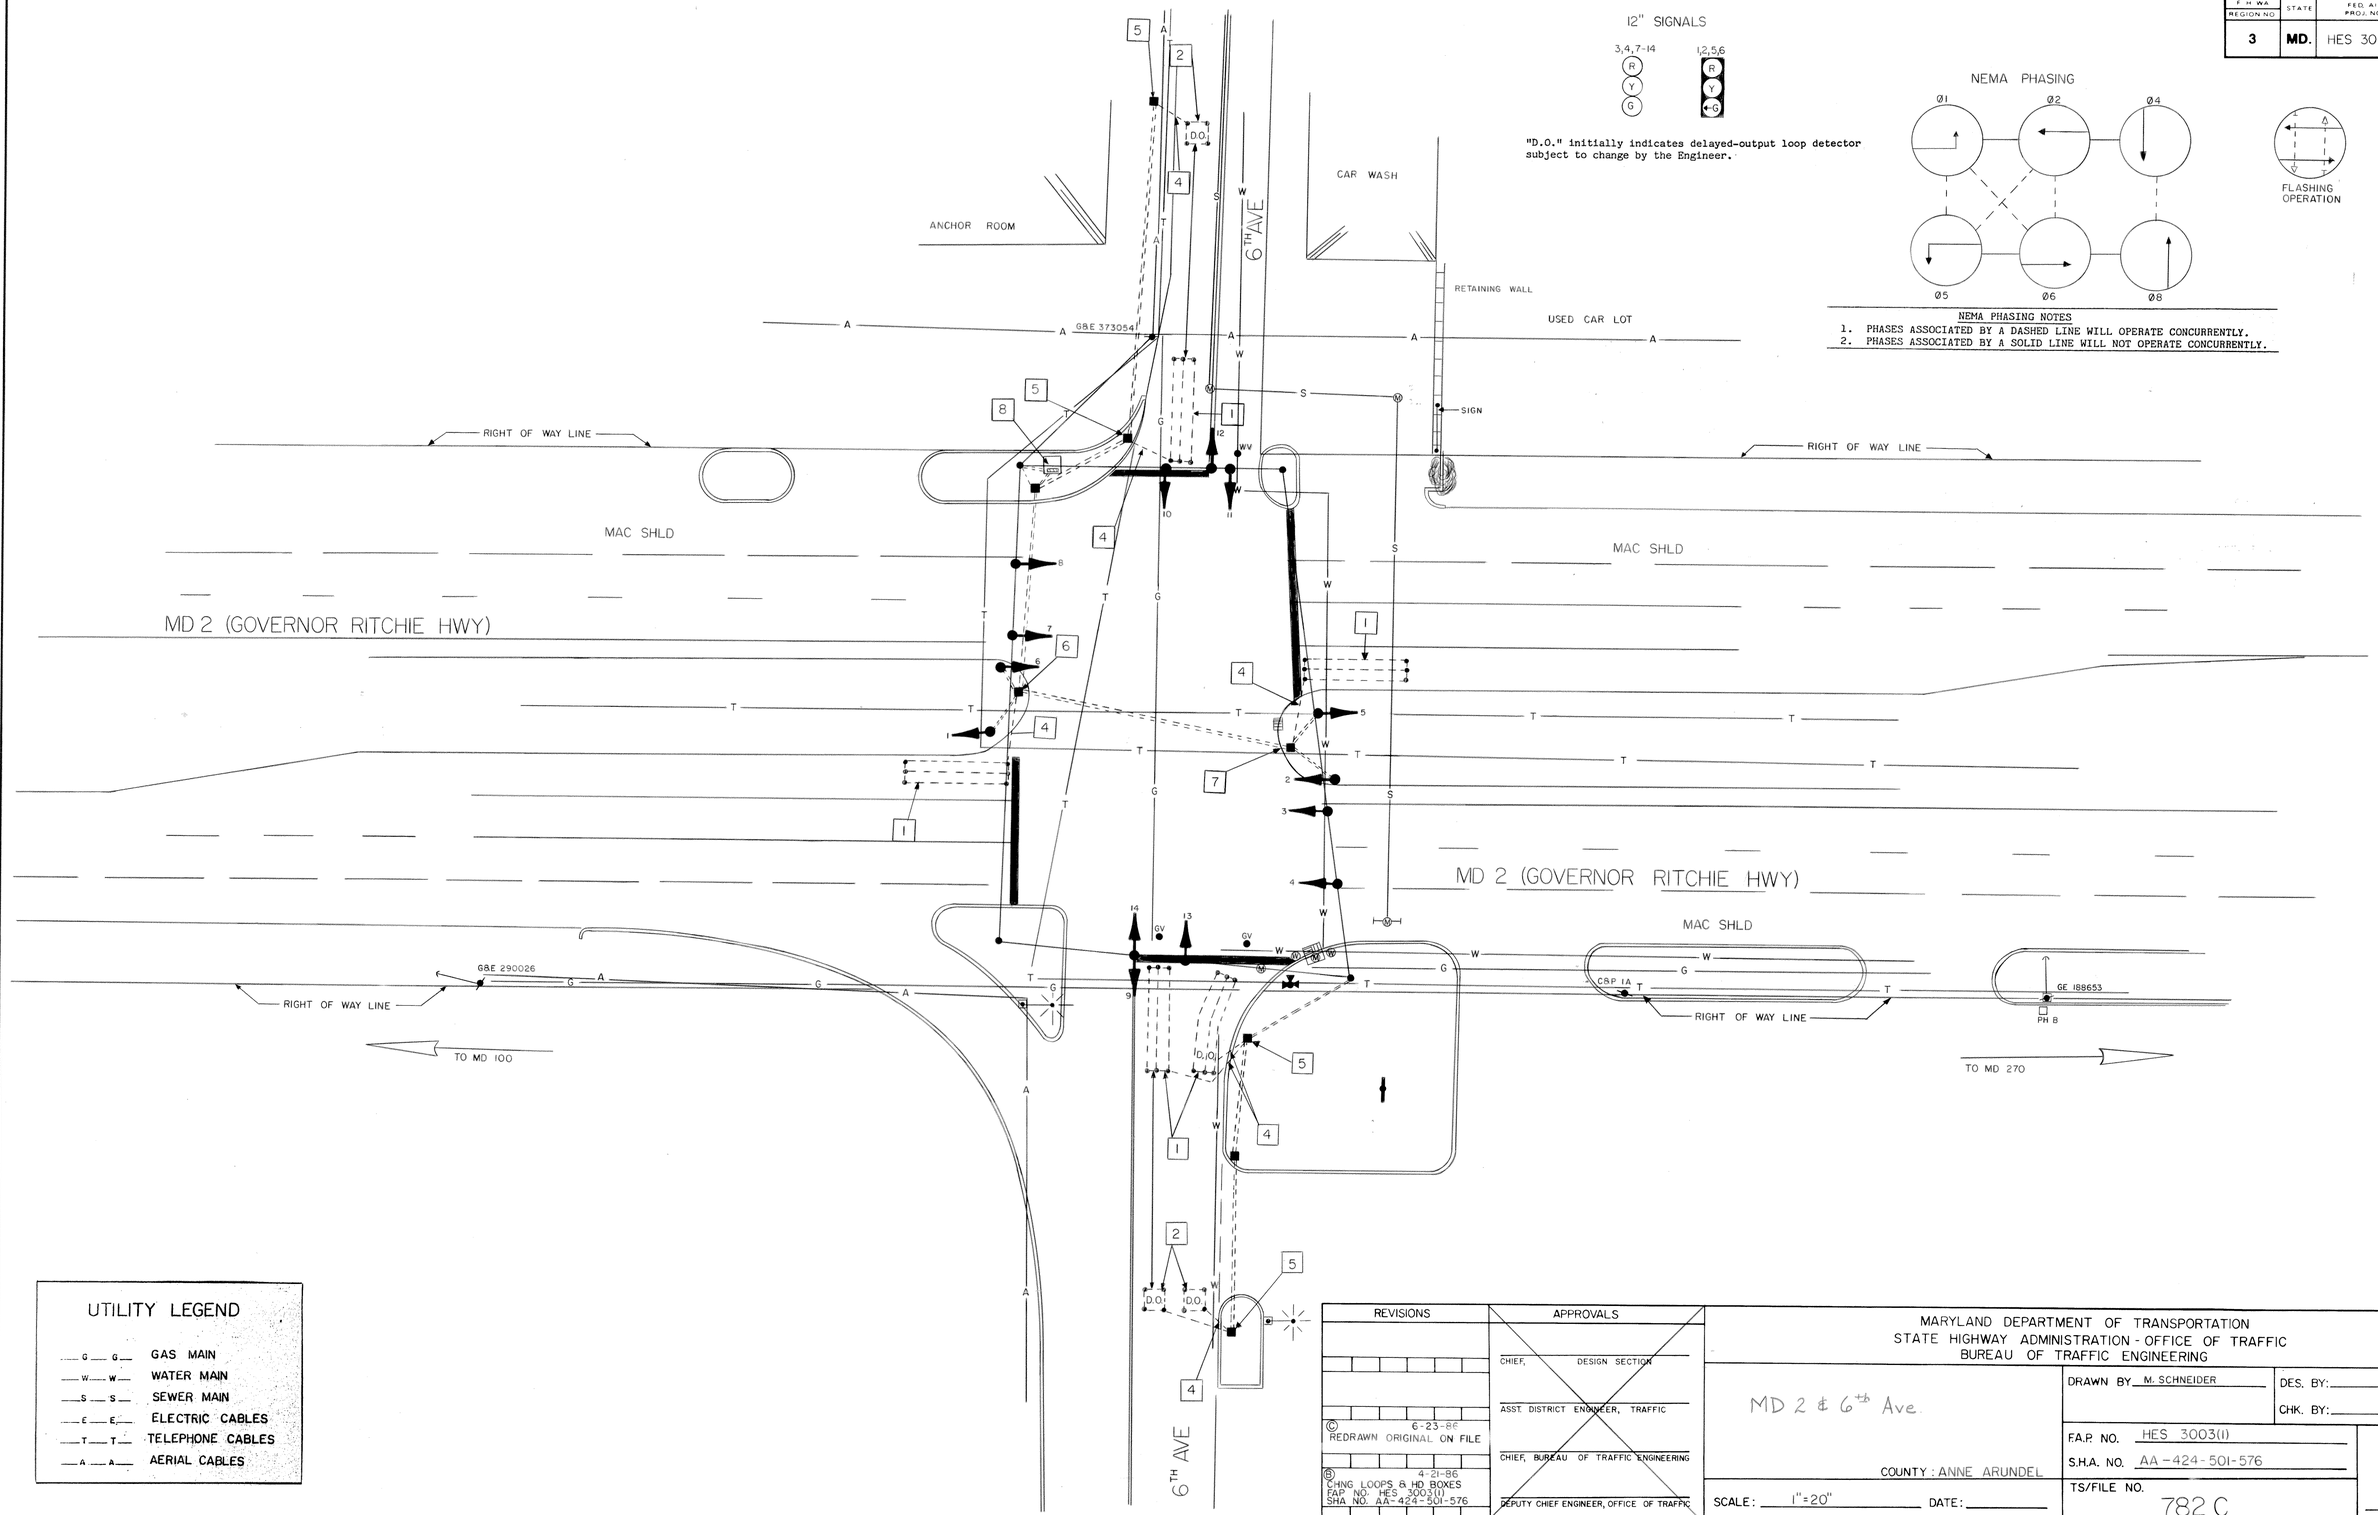

REVISIONS	APPROVALS
© 6-23-86 REDRAWN ORIGINAL ON FILE	CHIEF, DESIGN SECTION
	ASST. DISTRICT ENGINEER, TRAFFIC
	CHIEF, BUREAU OF TRAFFIC ENGINEERING
Ⓑ 4-21-86 CHNG. LOOPS & HD. BOXES FAP NO. HES 3003(1) SHA NO. AA-424-501-576	DEPUTY CHIEF ENGINEER, OFFICE OF TRAFFIC

MARYLAND DEPARTMENT OF TRANSPORTATION
STATE HIGHWAY ADMINISTRATION - OFFICE OF TRAFFIC
BUREAU OF TRAFFIC ENGINEERING

MD 2 & 6th Ave

COUNTY: ANNE ARUNDEL

DRAWN BY M. SCHNEIDER

DES. BY:

CHK. BY:

F.A.P. NO. HES 3003(1)

S.H.A. NO. AA-424-501-576

SHEET NO. 2 OF 9

SCALE: 1"=20"

DATE:

TS/FILE NO. 782 C