FHWA REGION NO.	STATE	FED. AID PROJ. NO.	SHEET NO.	TOTAL SHEETS
3	MD	SEE TITLE SHEET	3	5

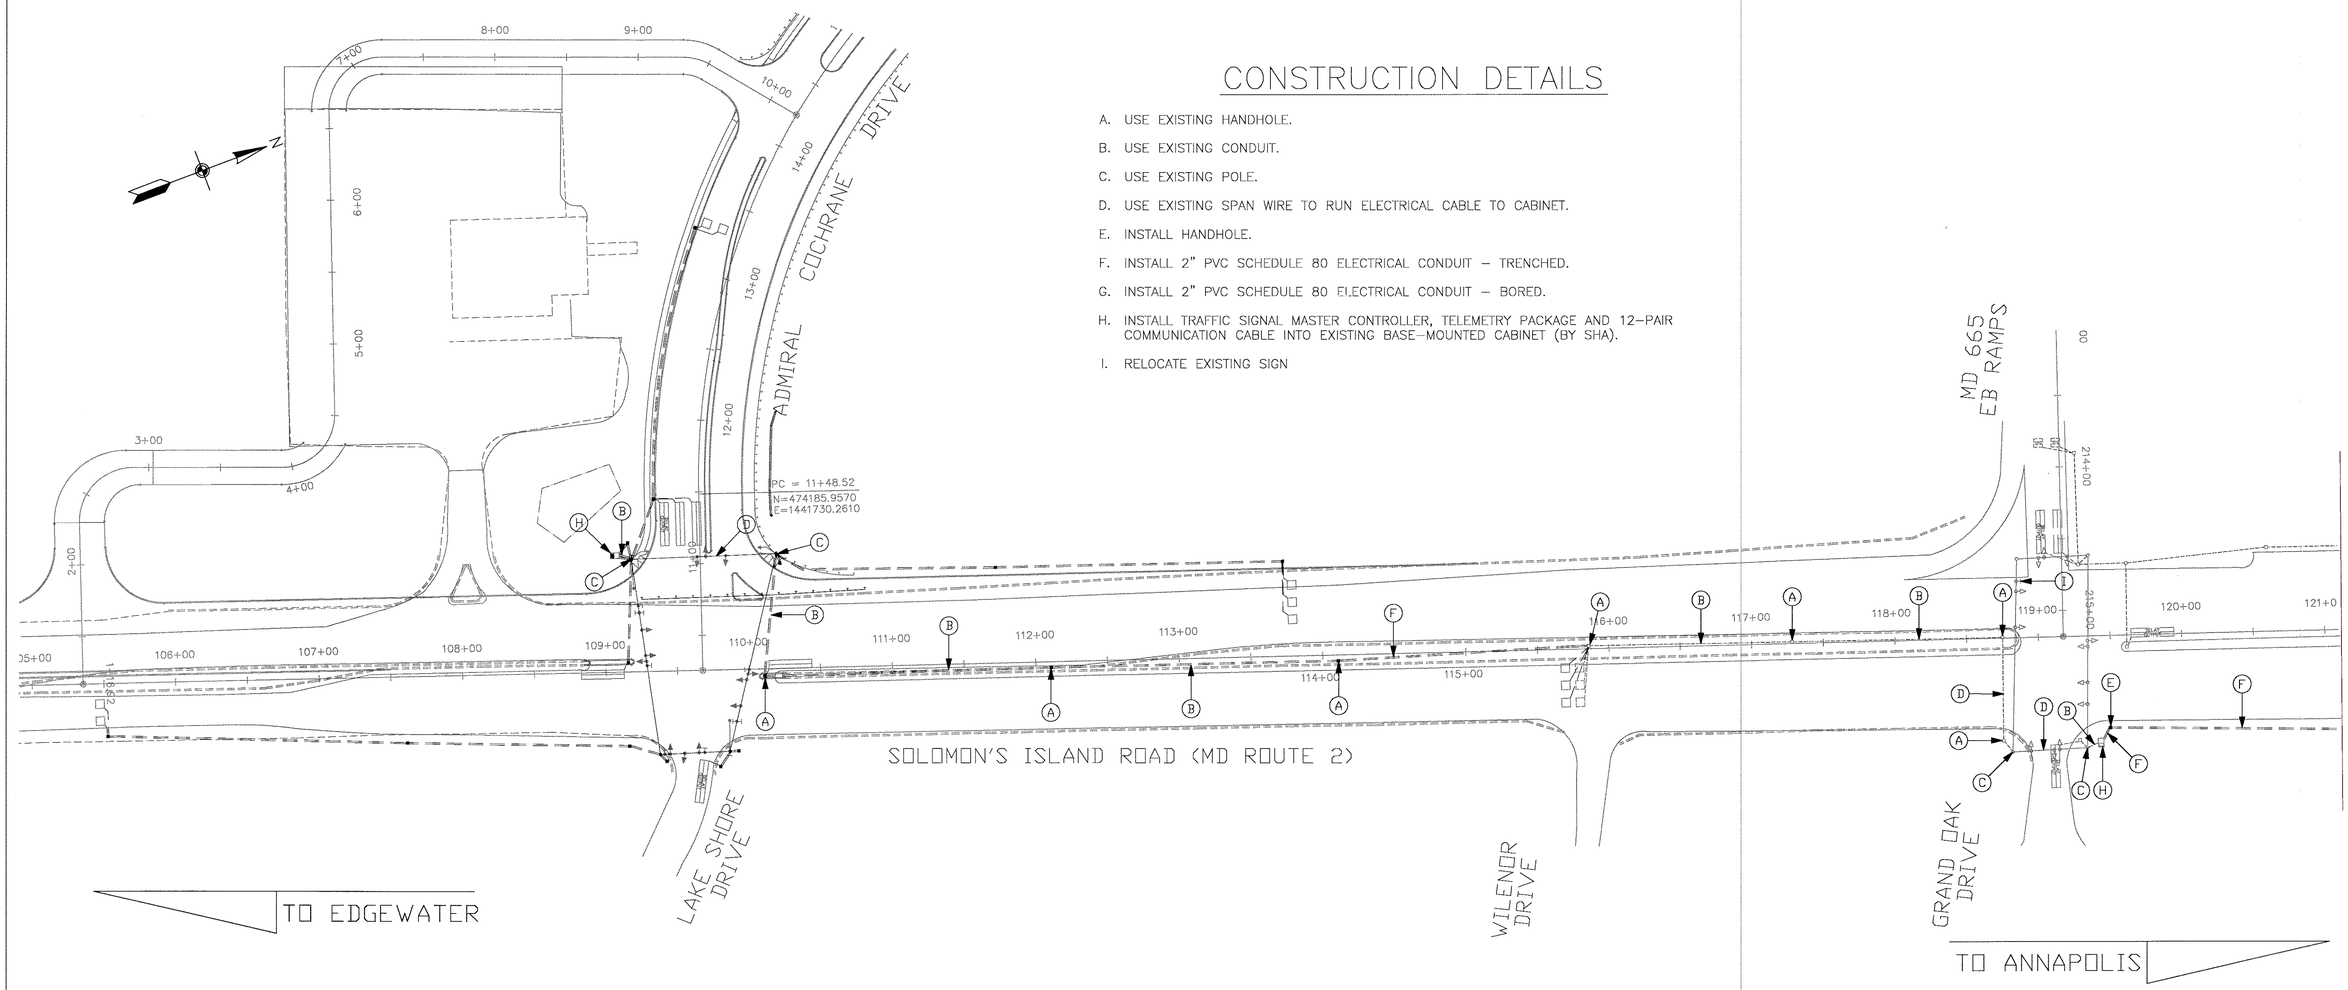

CONSTRUCTION DETAILS

A. USE EXISTING HANDHOLE.

B. USE EXISTING CONDUIT.

C. USE EXISTING POLE.

D. USE EXISTING SPAN WIRE TO RUN ELECTRICAL CABLE TO CABINET.

E. INSTALL HANDHOLE.

F. INSTALL 2" PVC SCHEDULE 80 ELECTRICAL CONDUIT – TRENCHED.

G. INSTALL 2" PVC SCHEDULE 80 ELECTRICAL CONDUIT – BORED.

H. INSTALL TRAFFIC SIGNAL MASTER CONTROLLER, TELEMETRY PACKAGE AND 12–PAIR COMMUNICATION CABLE INTO EXISTING BASE–MOUNTED CABINET (BY SHA).

I. RELOCATE EXISTING SIGN

GRAPHIC SCALE
50 0 25 50 100
SCALE IN FEET

STATE OF MARYLAND
ERNEST D. LEPORE
No. 14959
REGISTERED PROFESSIONAL ENGINEER
Ernest D. Lepore
4-18-00

SIG-3

REVISIONS	APPROVALS
1 REVISE SHA NO. 4-26-00	
	CHIEF, SIGN DESIGN SECTION
	ASST. DISTRICT ENGINEER, TRAFFIC
	CHIEF, TRAFFIC ENGINEERING DESIGN DIVISION
	DIRECTOR, OFFICE OF TRAFFIC & SAFETY

MARYLAND DEPARTMENT OF TRANSPORTATION
STATE HIGHWAY ADMINISTRATION – OFFICE OF TRAFFIC & SAFETY
TRAFFIC ENGINEERING DESIGN DIVISION
LOG # 000000.00

DRAWN BY R. ZELLNER
DES. BY B. BIDDLE
CHK. BY B. BIDDLE

MD ROUTE 2 (SOLOMON'S ISLAND ROAD) AND ADMIRAL COCHRANE DRIVE INTERCONNECT PLAN

BW292 m83 1

COUNTY: ANNE ARUNDEL

DATE: 12-1-99 F.A.P. NO. SEE TITLE SHEET
SCALE: 1" = 50' S.H.A. NO. SEE TITLE SHEET

TS/FILE NO. TS-3376IC-1

SHEET 72 OF 90

TLB ASSOCIATES, INC.
SUBSURFACE EXPLORATION & GEOTECHNICAL CONSULTANTS
1522 JABEZ RUN
MILLERSVILLE, MARYLAND 21108

STRAUGHAN ENVIRONMENTAL SERVICES, INC.
3905 National Drive, Suite 105
Burtonsville, Maryland 20866

Ronald W. Johnson Assoc., Inc.
Consulting Engineers . Land Planners . Surveyors
2661 Riva Road Building 400, Suite 420 Annapolis, MD 21401

Baker
Michael Baker Jr., Inc.

MICHAEL BAKER JR. INC.
Consulting Engineers
180 Admiral Cochrane Drive
Annapolis, Maryland 21401