K&E 19 1153 6-81 MC 2647•

F.H.W.A. REGION NO.	STATE	FED. AID PROJ. NO.	SHEET NO.	TOTAL SHEETS
3	MD.		2	4

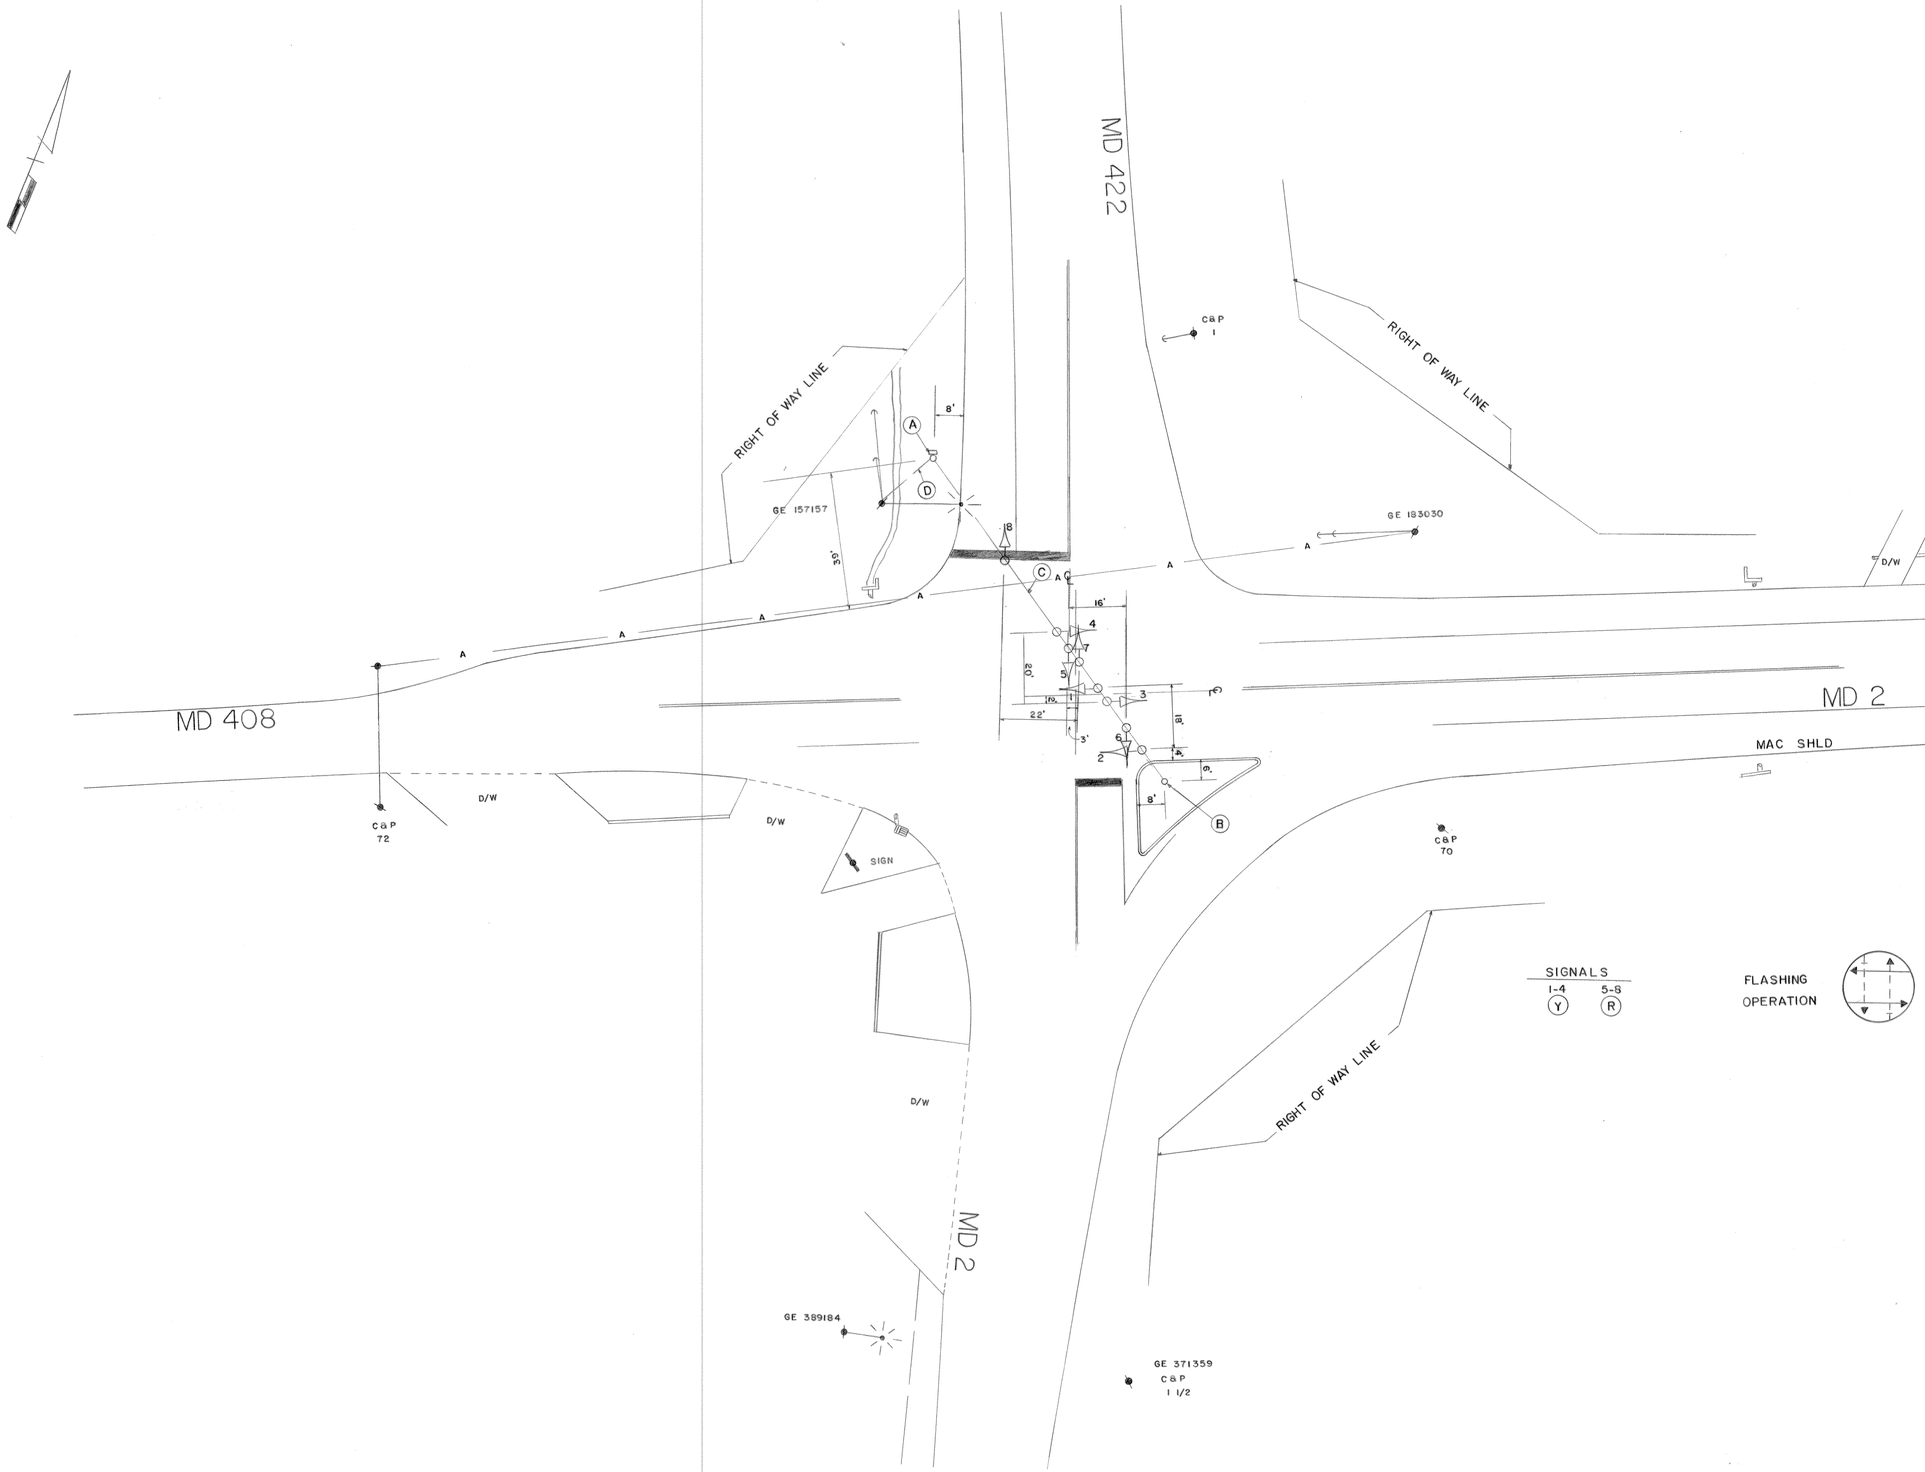

APPROVAL: CHIEF SIGNAL DESIGN SECTION — 9/16/83

APPROVAL: REGIONAL TRAFFIC ENGINEER

APPROVAL: CHIEF BUREAU OF TRAFFIC ENGINEERING — 9/19/83

APPROVAL: ASS'T. CHIEF ENGINEER TRAFFIC — 9-21-83

REVISIONS

STATE OF MARYLAND
DEPARTMENT OF TRANSPORTATION
STATE HIGHWAY ADMINISTRATION

TRAFFIC DIVISION — BUREAU OF TRAFFIC ENGINEERING

MD 2 & MD 422/MD 408

SURVEY BOOK NO. 31257

SCALE	DATE	CONTRACT NO.
1"=20'	6-29-83	AW 713-503-585

DRAWN BY: BRUCE THOMPSON COUNTY: ANNE ARUNDEL

DESIGNED BY: Bruce Thompson SIGNAL NO.: 02249

CHECKED BY: 9-22-83

DRAWING NO. TS-1914