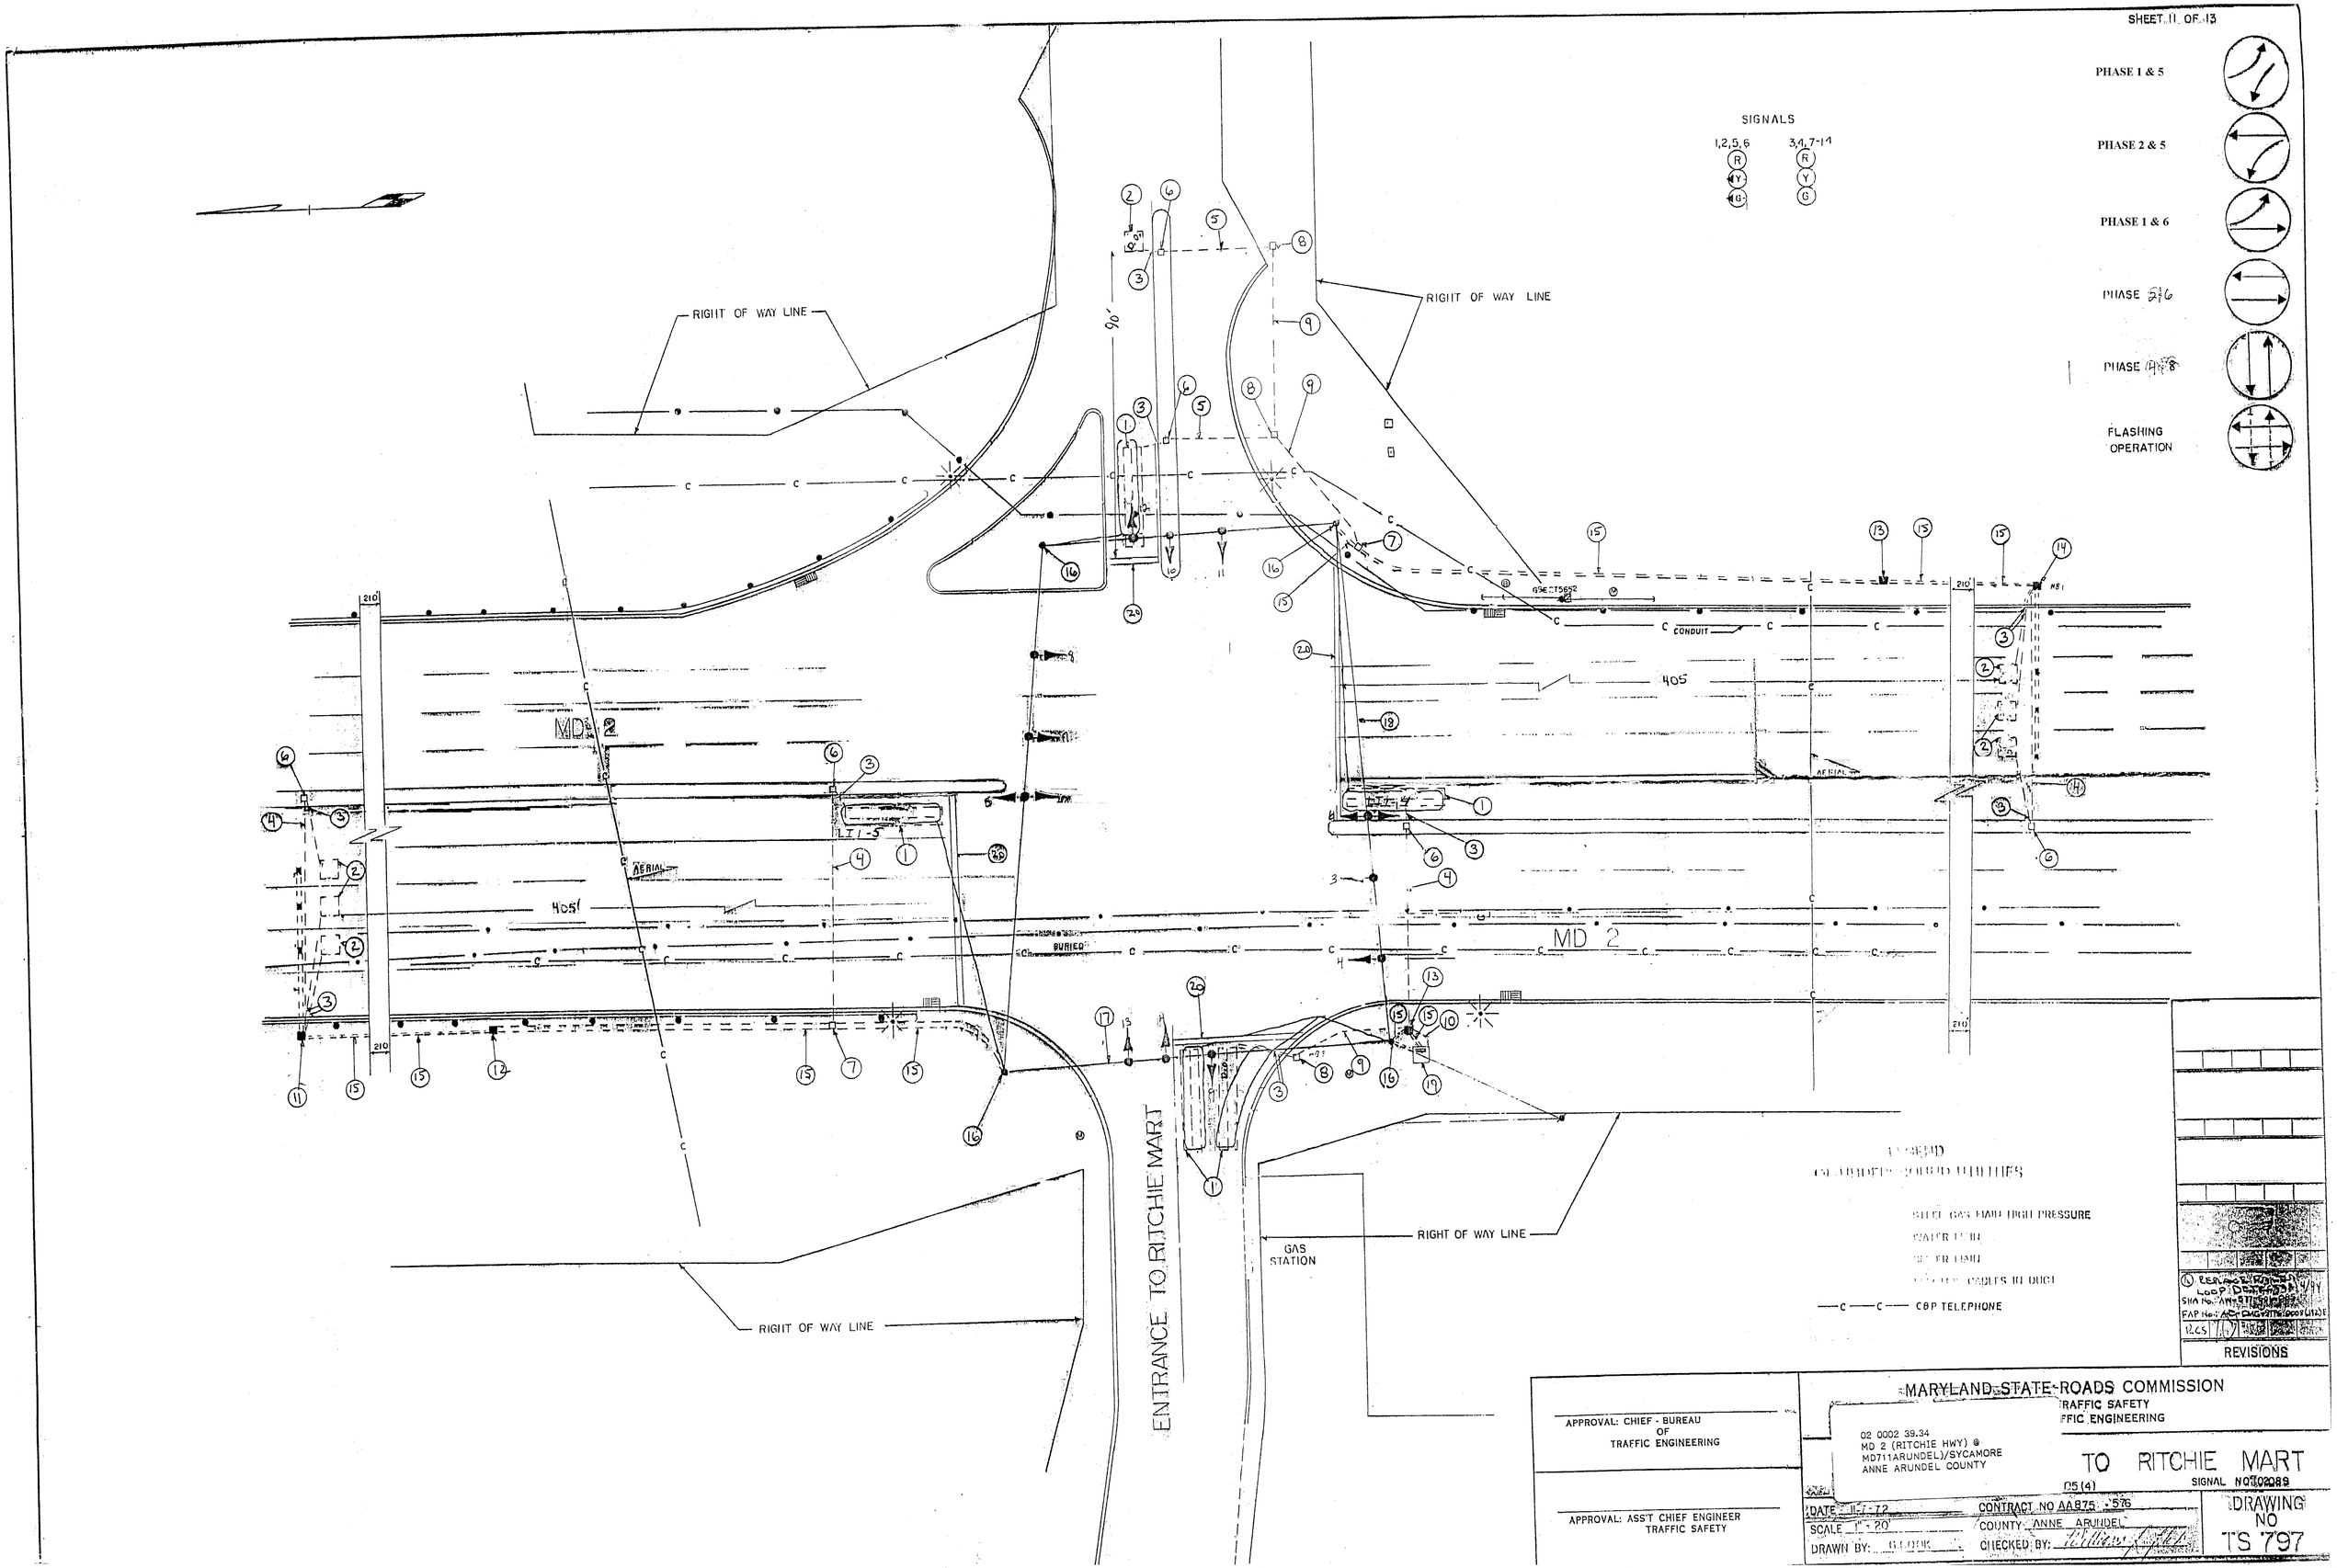
PHASE 1 & 5
PHASE 2 & 5
PHASE 1 & 6
PHASE 2 & 6
PHASE 4 & 8
FLASHING OPERATION
SIGNALS
1,2,5,6
3,4,7-14
RIGHT OF WAY LINE
RIGHT OF WAY LINE
RIGHT OF WAY LINE
RIGHT OF WAY LINE
90'
MD 2
MD 2
405
405
AERIAL
AERIAL
BURIED
CONDUIT
ENTRANCE TO RITCHIE MART
GAS STATION
LEGEND
STEEL GAS MAIN HIGH PRESSURE
WATER MAIN
CABLES IN DUCT
CBP TELEPHONE
REVISIONS
MARYLAND STATE ROADS COMMISSION
TRAFFIC SAFETY
TRAFFIC ENGINEERING
APPROVAL: CHIEF - BUREAU OF TRAFFIC ENGINEERING
APPROVAL: ASS'T CHIEF ENGINEER TRAFFIC SAFETY
02 0002 39.34
MD 2 (RITCHIE HWY) @
MD711ARUNDEL)/SYCAMORE
ANNE ARUNDEL COUNTY
TO RITCHIE MART
SIGNAL NO 102089
DATE 11-7-72
SCALE 1" = 20'
DRAWN BY: G.LOOK
CONTRACT NO AA875 - 576
COUNTY ANNE ARUNDEL
CHECKED BY:
DRAWING NO
TS 797