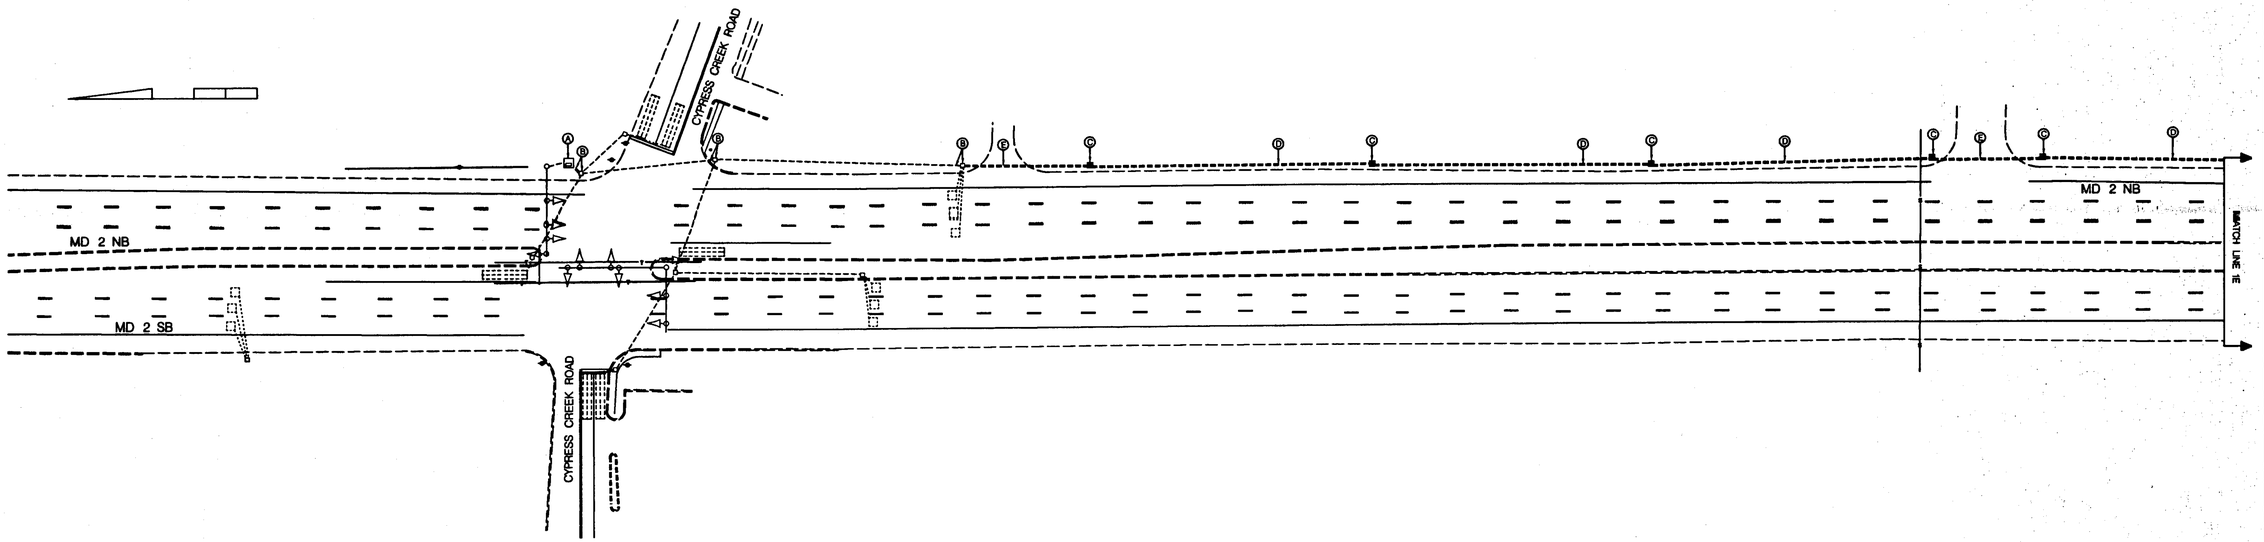

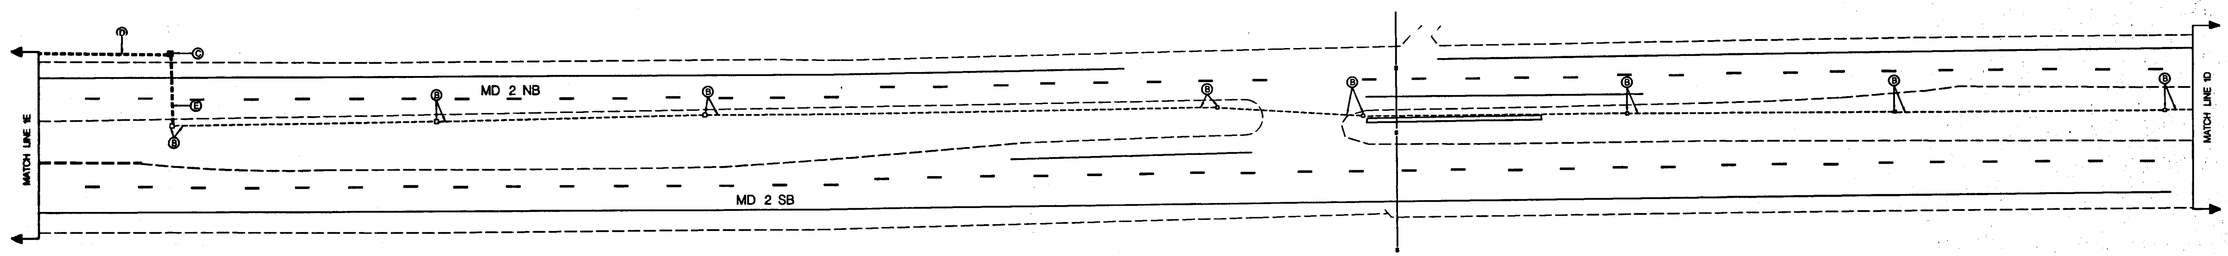

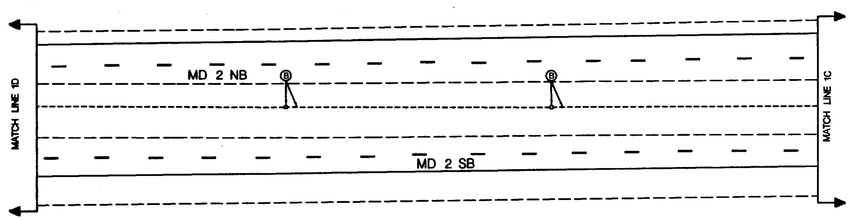

Equipment to be furnished and installed by the contractor

Item Number	Quantity	Description
1001	1	Maintenance of traffic
8014	1700	Furnish and install 2 inch schedule 80 PVC conduit trenched
8017	250 LF	Furnish and install 3 inch schedule 80 PVC conduit bored
8020	50 LF	Furnish and install 4 inch schedule 80 PVC conduit slotted
8021	9 LF	Furnish and install electrical handhole
8023	11000 LF	Furnish and install 12 Pair communication cable, jelly filled underground

CONSTRUCTION DETAILS

A. INSTALL 12 PAIR TELEMETRY CABLE INTO EXISTING BASE MOUNTED CABINET
B. USE EXISTING HANDHOLE AND CONDUIT
C. INSTALL HANDHOLE
D. INSTALL 2 INCH SCHEDULE 80 CONDUIT TRENCHED
E. INSTALL 3 INCH SCHEDULE 80 CONDUIT PUSHED

UTILITY LEGEND

—— G —— G ——	GAS MAIN
—— W —— W ——	WATER MAIN
—— S —— S ——	SEWER MAIN
—— E —— E ——	ELECTRIC CABLES
—— A —— A ——	AERIAL CABLES
—— T —— T ——	TELEPHONE CABLES

REVISIONS

A. REPLACE INTERCONNECT CABLE BETWEEN BETWEEN CYPRESS CREEK ROAD AND JONES STATION ROAD. 1998 INTERCONNECT

APPROVALS

ORIGINAL

ASST. TRAFFIC ENGINEERING DESIGN DIVISION

ON

ASST. DISTRICT ENGINEER, TRAFFIC

CHIEF, TRAFFIC ENGINEERING DESIGN DIVISION

FILE

DIRECTOR, TRAFFIC & SAFETY

MARYLAND DOT - STATE HIGHWAY ADMINISTRATION
Office of Traffic & Safety
TRAFFIC ENGINEERING DESIGN DIVISION

MD 2 INTERCONNECT: FROM JUMPERS HOLE ROAD TO ARNOLD ROAD

DRAWN BY: DERRICK DICKERSON	F.A.P. NO.	TS NO. 8048 X8	SHEET NO.
CHECKED BY:	S.H.A. NO. AW 526 A53/B53		3 OF 4
SCALE: 1" = 50'	COUNTY: ANNE ARUNDEL	T.I.M.S. NO.	
DATE: 3/92	LOG MILE:		

J:\data\ed02\ed02pd04.dgn Nov. 13, 1998 14:52:12