| F H WA REGION NO | STATE | FED. AID PROJ. NO | SHEET NO. | TOTAL SHEETS |
|---|---|---|---|---|
| 3 | MD. | SEE TITLE SHEET | | |

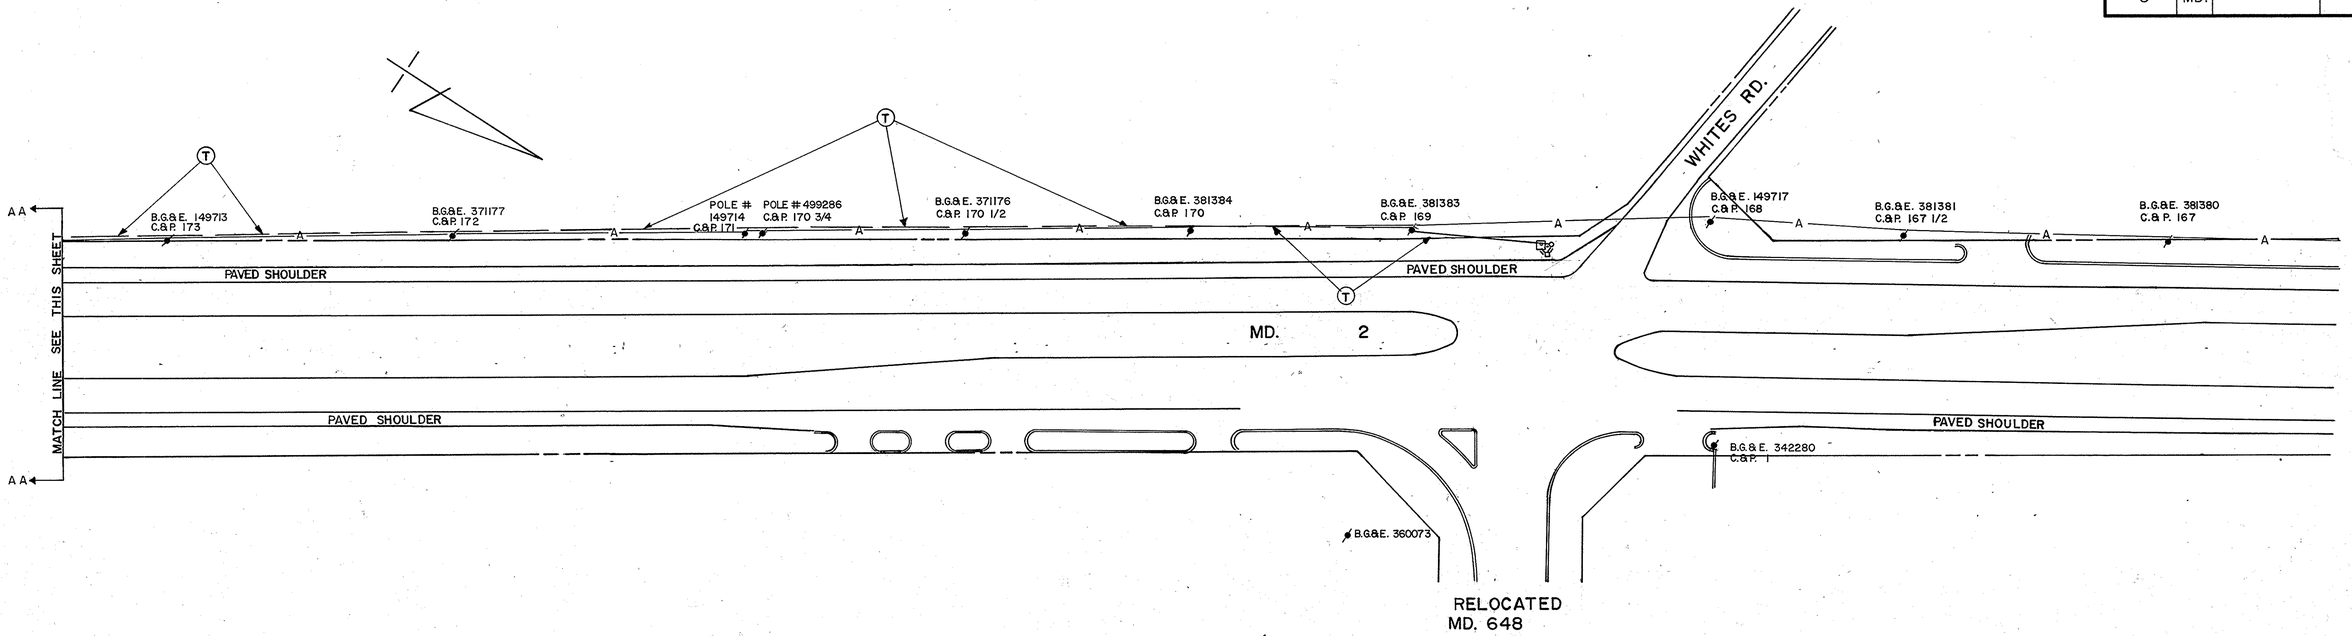


NOTE: INTERCONNECT CABLE TO BE ATTACHED APPROXIMATELY TWENTY (20) FEET ABOVE GRADE ON THE EAST SIDE OF UTILITY POLES.

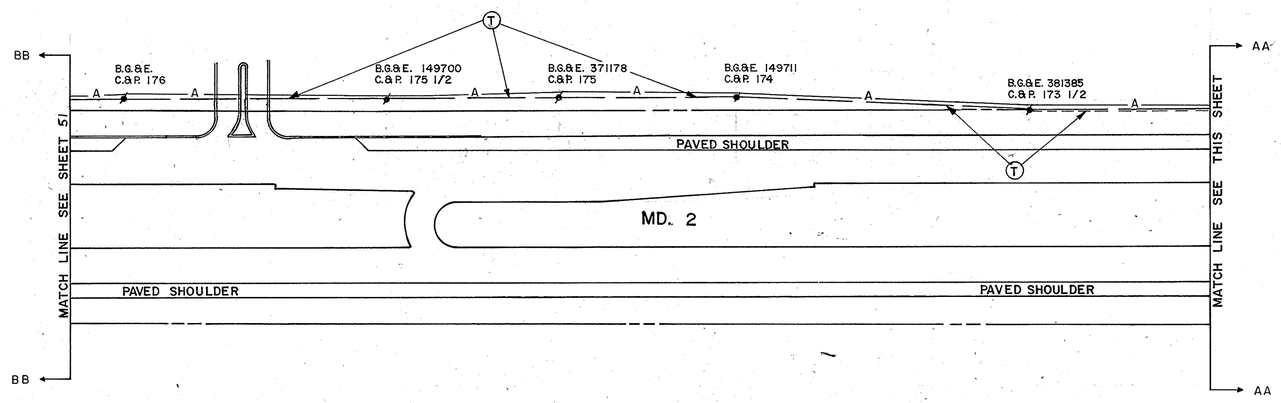


| REVISIONS | APPROVALS |
|---|---|
| | CHIEF, SIGNAL DESIGN SECTION 3/9/89 |
| | Michael W. Ulrich 3-10-89 ASST. DISTRICT ENGINEER, TRAFFIC |
| | Edward C. Carter Jr. 3-13-89 CHIEF, BUREAU OF TRAFFIC ENGINEERING |
| | DEPUTY CHIEF ENGINEER, OFFICE OF TRAFFIC |

JOHNSON, MIRMIRAN & THOMPSON, P.A.
810 GLENEAGLES CT.
BALTIMORE, MARYLAND

MARYLAND DEPARTMENT OF TRANSPORTATION
STATE HIGHWAY ADMINISTRATION – OFFICE OF TRAFFIC
BUREAU OF TRAFFIC ENGINEERING

DRAWN BY C. BOWMAN (FOR JMT)
DES. BY: M. WOLNIAK (FOR JMT)
CHK. BY: 8/6/87

# MD. 2 AT MD. 648 INTERCONNECT PLAN

COUNTY: ANNE ARUNDEL

DATE: 7/14/88
SCALE: 1" = 50'
F.A.P. NO. N.A.
S.H.A. NO. AA414-501-576
TS/FILE NO. TS 168E X 1
SHEET NO. 50 OF 58