F.H.WA. REGION NO.	STATE	FED. AID PROJ. NO.	SHEET NO.	TOTAL SHEETS
3	MD.	US-9469(1)	5	16

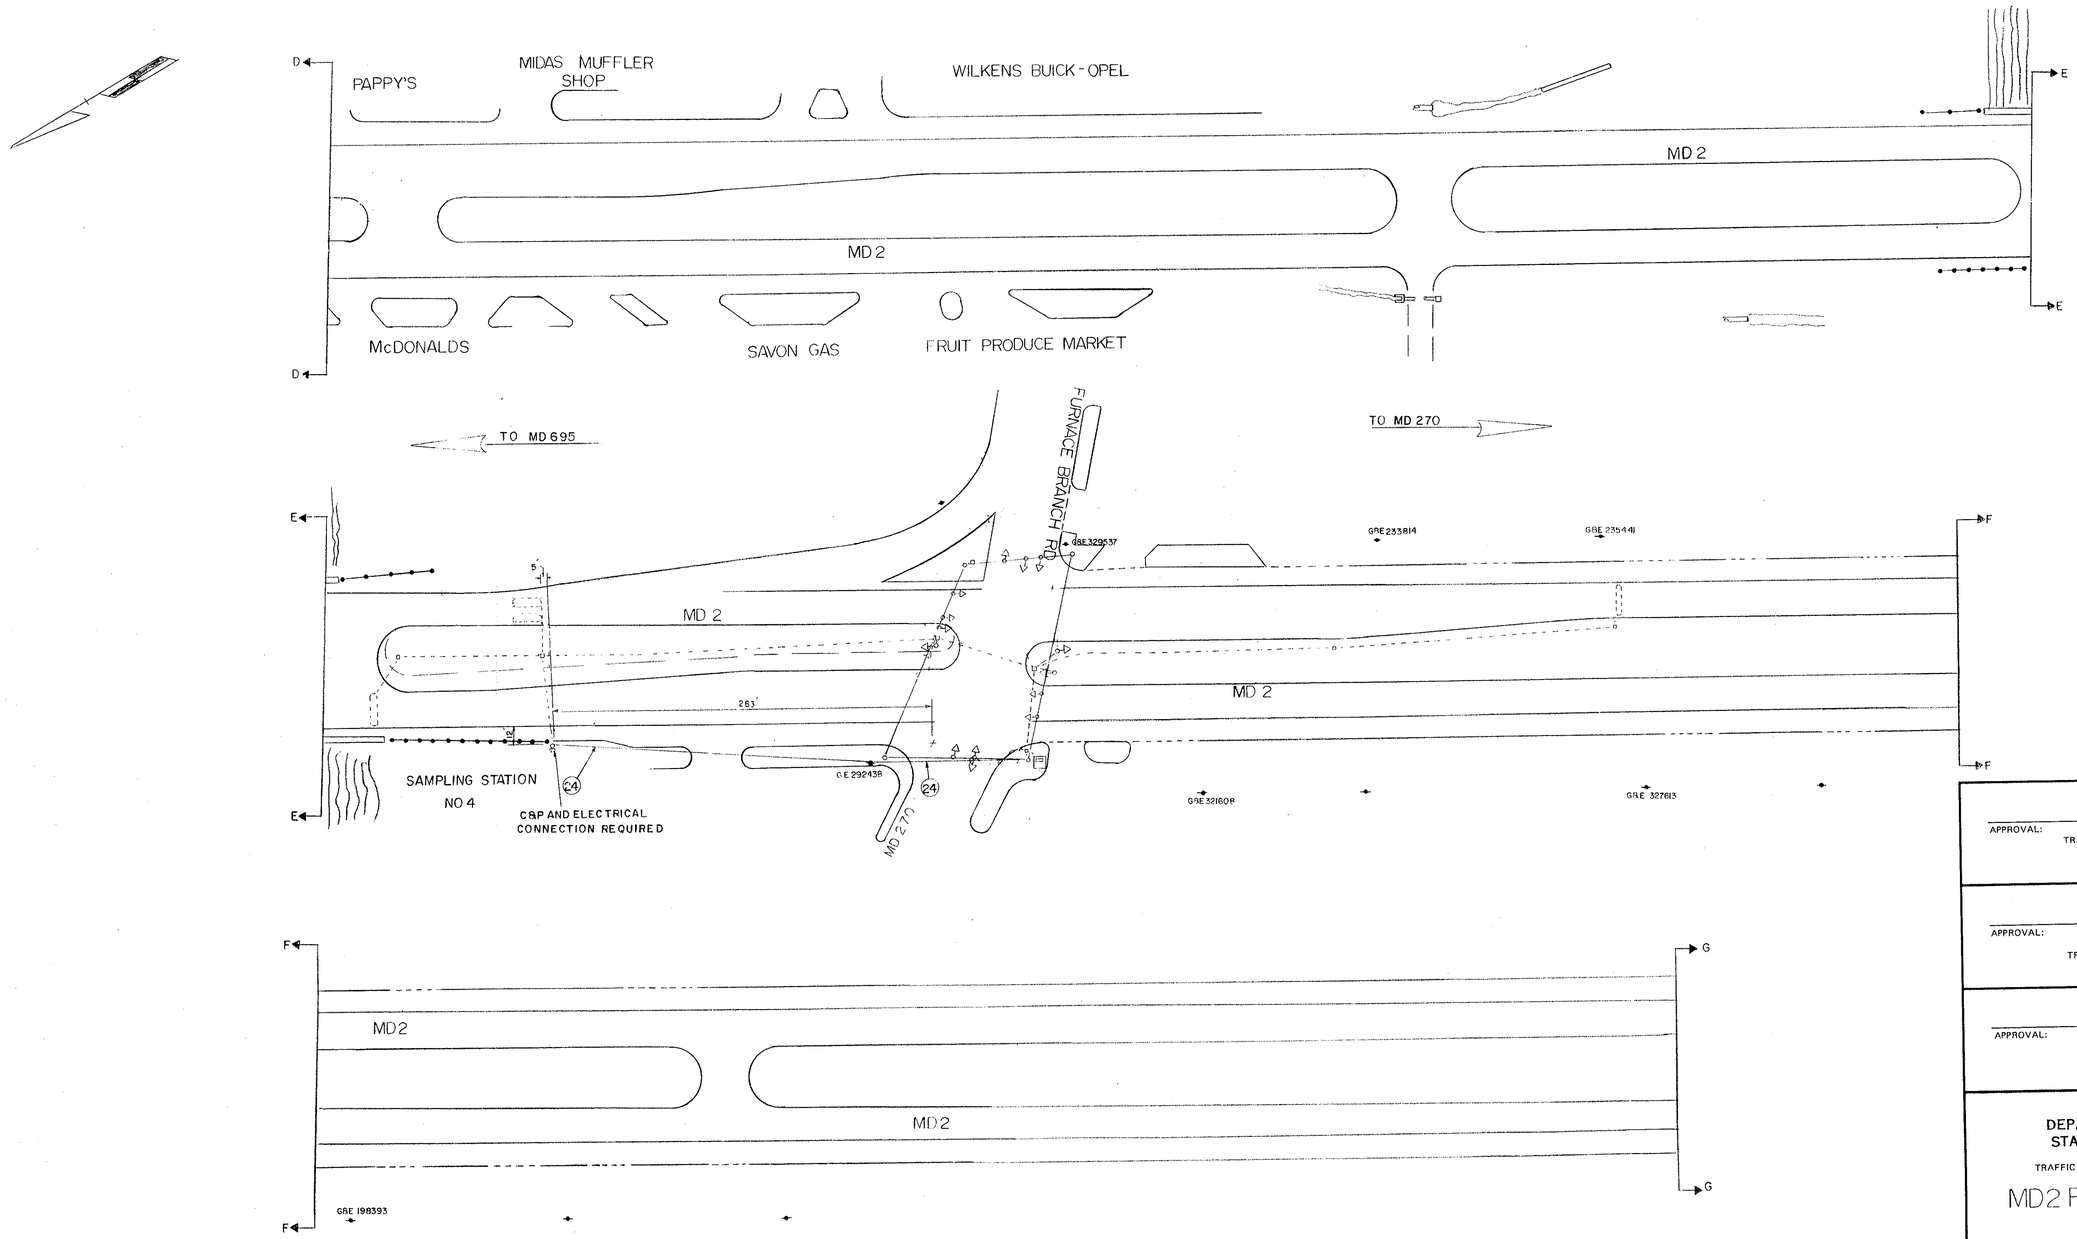

APPROVAL: REGIONAL TRAFFIC ENGINEER

APPROVAL: CHIEF-BUREAU OF TRAFFIC ENGINEERING

APPROVAL: ASS'T. CHIEF ENGINEER TRAFFIC

REVISIONS

STATE OF MARYLAND
DEPARTMENT OF TRANSPORTATION
STATE HIGHWAY ADMINISTRATION

TRAFFIC DIVISION – BUREAU OF TRAFFIC ENGINEERING

MD2 FROM MD270 TO MD695

SHEET 5 OF 16

SCALE 1"=50' DATE 8-31-73 CONTRACT NO. AA-887-003-585 FAP NO US-9469(1)

DRAWN BY: BT & JG COUNTY: ANNE ARUNDEL

DESIGNED BY: William Eckardson SIGNAL NO.:

CHECKED BY:

DRAWING NO. TS-1051X2A

39.10

BRUNING 44-511 19927