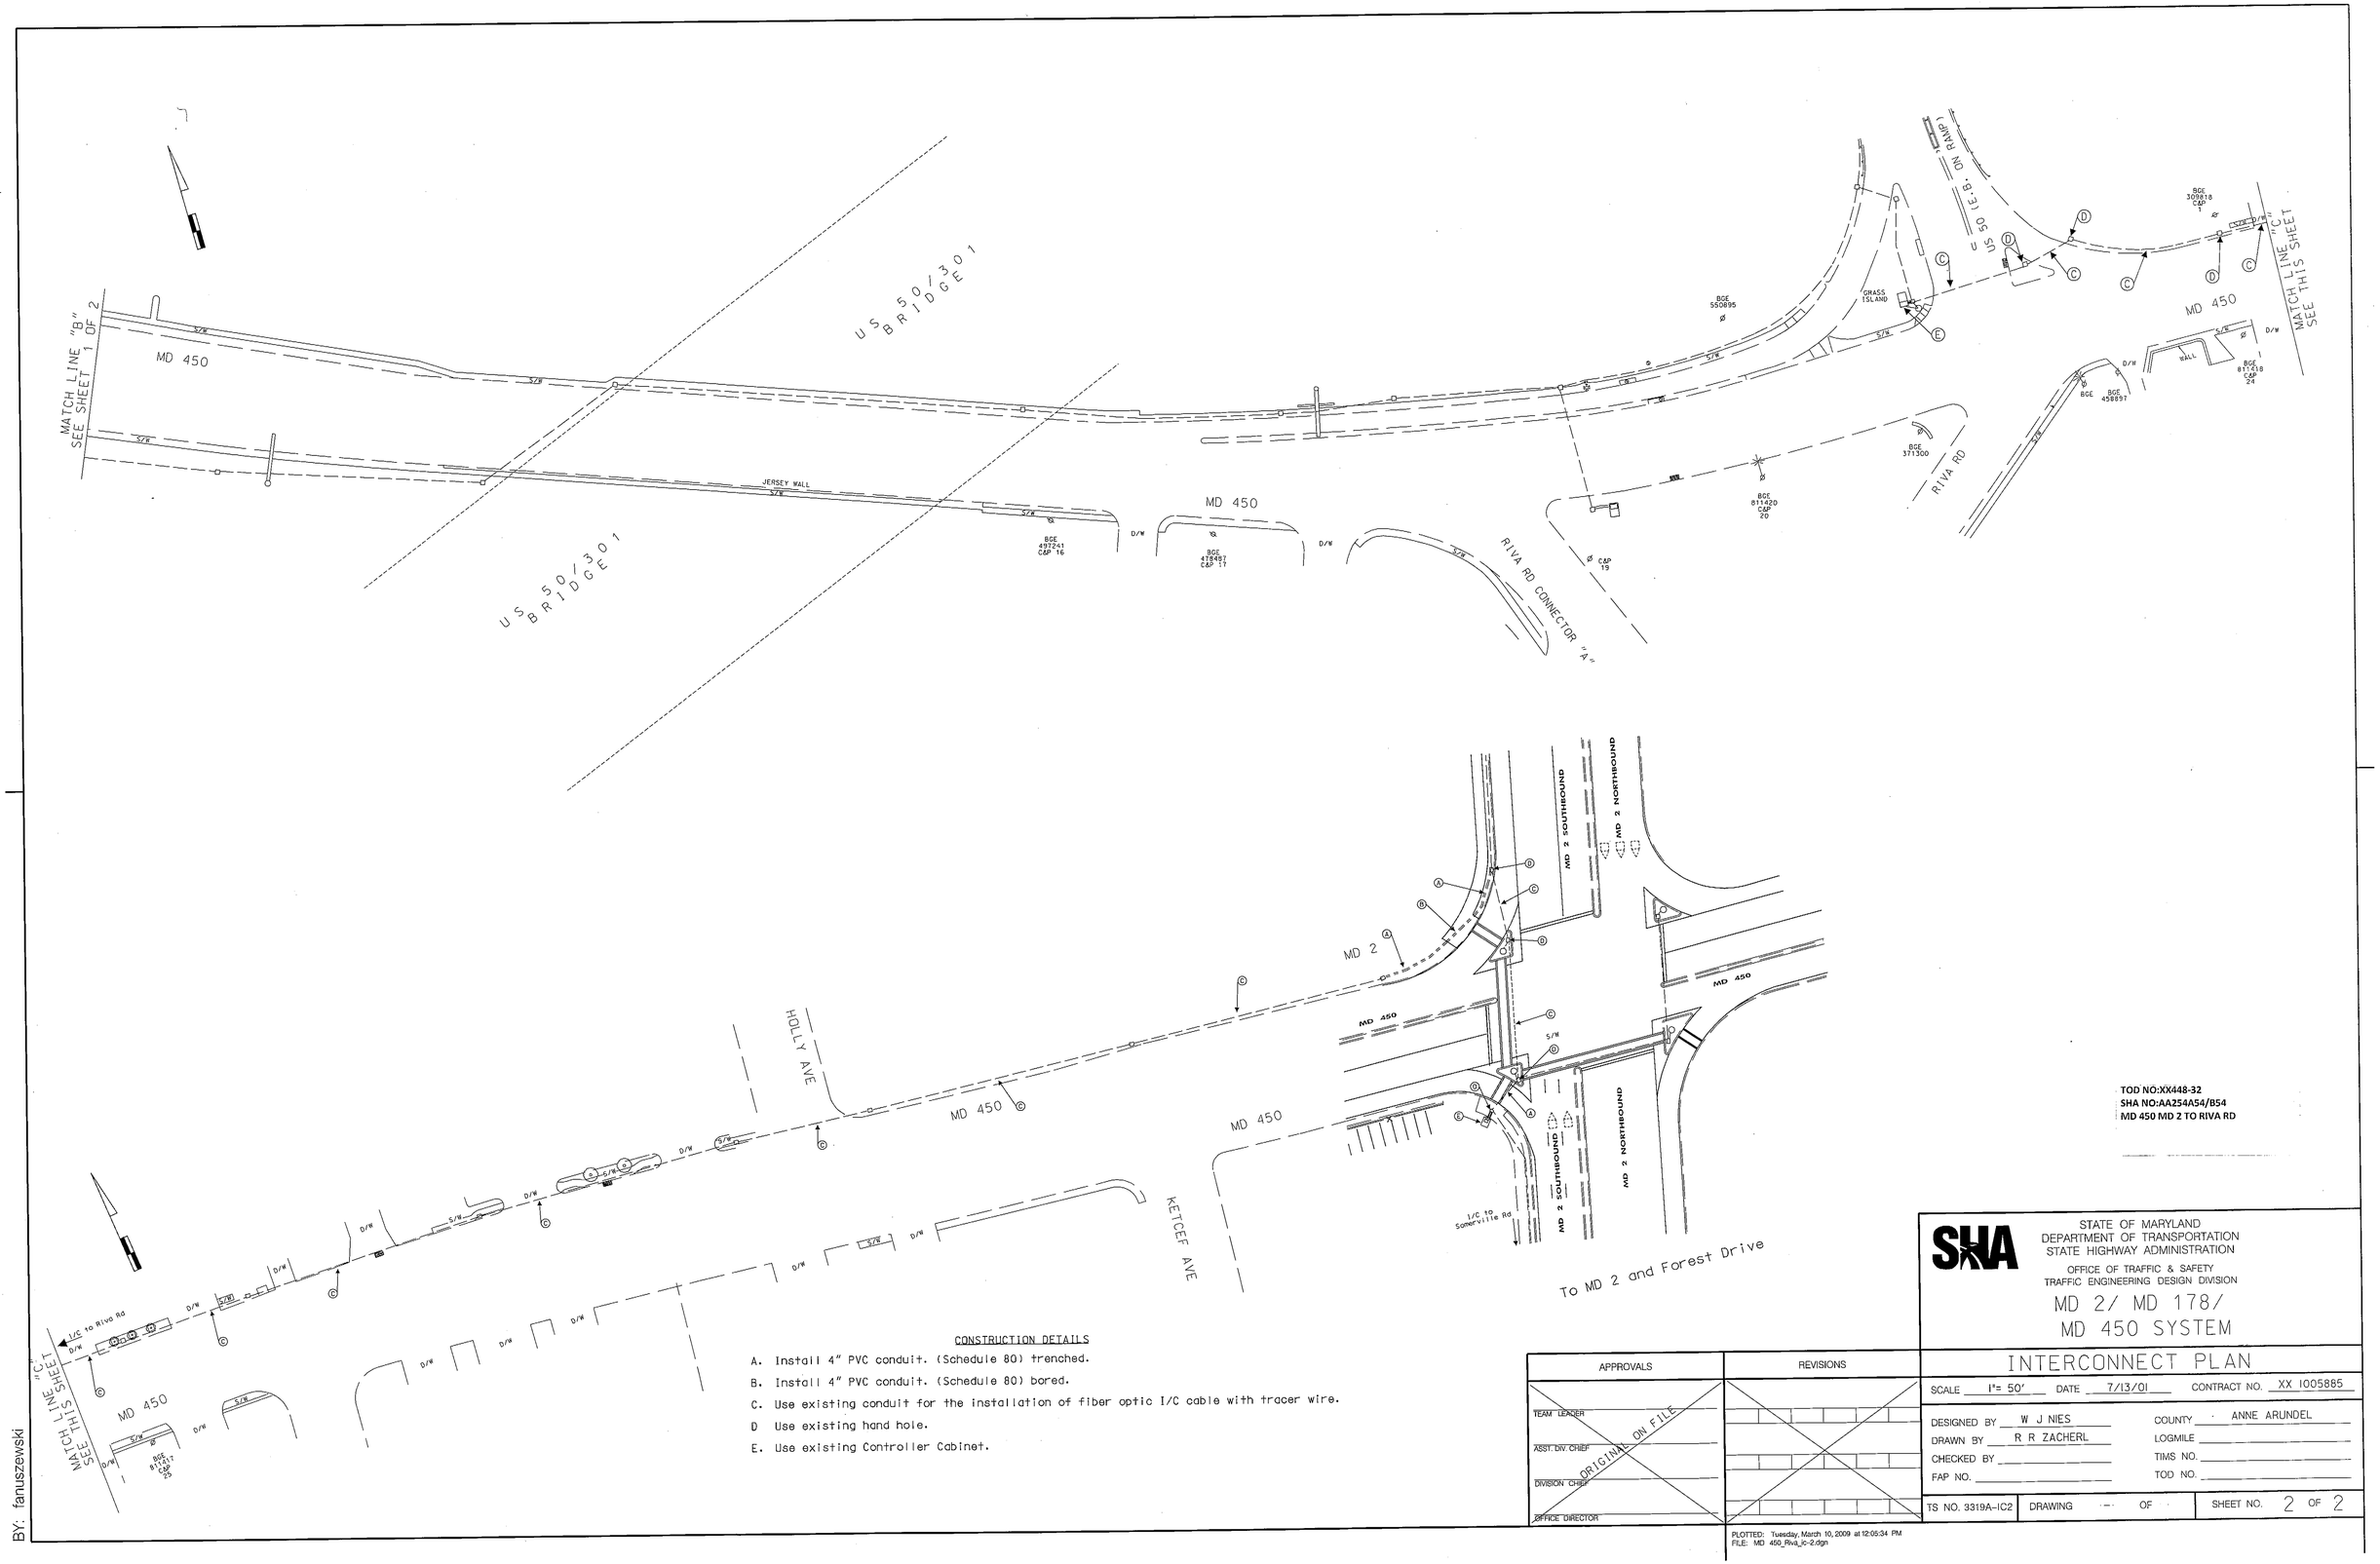


TOD NO:XX448-32
SHA NO:AA254A54/B54
MD 450 MD 2 TO RIVA RD

CONSTRUCTION DETAILS

A. Install 4" PVC conduit. (Schedule 80) trenched.
B. Install 4" PVC conduit. (Schedule 80) bored.
C. Use existing conduit for the installation of fiber optic I/C cable with tracer wire.
D Use existing hand hole.
E. Use existing Controller Cabinet.

SHA

STATE OF MARYLAND
DEPARTMENT OF TRANSPORTATION
STATE HIGHWAY ADMINISTRATION

OFFICE OF TRAFFIC & SAFETY
TRAFFIC ENGINEERING DESIGN DIVISION

MD 2/ MD 178/
MD 450 SYSTEM

INTERCONNECT PLAN

| APPROVALS | REVISIONS |
|---|---|
| TEAM LEADER | |
| ASST. DIV. CHIEF | |
| DIVISION CHIEF | |
| OFFICE DIRECTOR | |

ORIGINAL ON FILE

SCALE 1"= 50' DATE 7/13/01 CONTRACT NO. XX 1005885

DESIGNED BY W J NIES
DRAWN BY R R ZACHERL
CHECKED BY
FAP NO.

COUNTY ANNE ARUNDEL
LOGMILE
TIMS NO.
TOD NO.

TS NO. 3319A-IC2 | DRAWING - OF | SHEET NO. 2 OF 2

PLOTTED: Tuesday, March 10, 2009 at 12:05:34 PM
FILE: MD 450_Riva_Ic-2.dgn

BY: fanuszewski